HOLD NO 1	6-24-0
NO 2	2-20-0
	3-20-0
	4-33-0
	5-33-0
	6-33-0
NO 2	7-33-0
NO 3	2-20-0
	3-20-0
	4-50-0
	5-50-0
	6-50-0
NO 3	7-50-0
NO 4	2-20-0
	3-20-0
	4-71-0
	5-71-0
	6-71-0
NO 4	7-71-0
NO 5	2-20-0
NO 5	3-20-0
NO 5	4-85-0
NO 6	2-20-0
NO 6	3-20-0
NO 6	4-99-0
HOLD NO 6	5-99-0
HOSPITAL	1-86-2
HOSPITAL BATH	1-85-1
HPU EQUIPMENT ROOM	2 1/2-32-0
HYDRAULIC SHOP	2-113-1
I. INCINERATOR ROOM	1-87-1
INNER GARMET REMOVAL AREA	1-87-6
L. LICENSED MESS	1-96-4
LAUNDRY	03-95-1
LOUNGE	03-89-2
STATEROOM	03-88-5
	03-90-3
	03-92-1
	03-92-2
	02-94-3
	03-94-4
	03-95-3
LICENSED STATEROOM	03-98-2
LIST CONTROL TANK S	6-64-1
LIST CONTROL TANK P	6-64-2
LOCKER	02-89-2
LOCKER	02-98-1
LOCKER	1-85-3

M. MASTERS OFFICE	03-85-3
MASTERS STATEROOM	03-85-5
ME LO SUMP TANK	7 1/2-86-1
ME LO SUMP TANK	7 1/2-86-3
ME LO SUMP TANK	7 1/2-86-4
ME LO SUMP TANK	7 1/2-86-6
ME/SSDG LO SETTLING TANK S	6 1/2-90-1
ME/SSDG LO STORAGE TANK P	6 1/2-91-2
ME/SSDG LO STORAGE TANK P	6 1/2-93-2
MECH & FOAM EQUIPMENT ROOM	3-93-2
MEDICAL STORES LOCKER	1-85-4
MEDICAL TREATMENT ROOM	1-86-1
MISC STORES	2 1/2- H-0
MORALE EQUIPMENT LOCKER	03-88-2
MSD EQUIPMENT ROOM	3-92-2
N. NO 1 WING BALLAST TANK S	6-24-1
NO 1 WING BALLAST TANK P	6-24-2
NO 2A WING BALLAST TANK S	7-33-1
NO 2A WING BALLAST TANK P	7-33-2
NO 2B WING BALLAST TANK S	8-38-3
NO 2B WING BALLAST TANK P	8-38-4
NO 2C WING BALLAST TANK S	8-44-3
NO 2C WING BALLAST TANK P	8-44-4
NO 3A WING BALLAST TANK S	8-50-3
NO 3A WING BALLAST TANK P	8-50-4
NO 3B WING BALLAST TANK S	8-57-1
NO 3B WING BALLAST TANK P	8-57-2
NO 3C WING BALLAST TANK S	8-64-3
NO 3C WING BALLAST TANK P	8-64-4
NO 4A WING BALLAST TANK S	8-71-3
NO 4A WING BALLAST TANK P	8-71-4
NO 4B WING BALLAST TANK S	8-78-3
NO 4B WING BALLAST TANK P	8-78-4
NO 6A WING BALLAST TANK S	8-99-3
NO 6A WING BALLAST TANK P	8-99-4
NO 6B WING BALLAST TANK S	8-103-3
NO 6B WING BALLAST TANK P	8-103-4
NO 6D SW BALLAST TANK S	8-109-1
NO 6D SW BALLAST TANK P	8-109-2
NON-FLAM HAZARDOUS MATL LOCKER	1-92-2
O. OILY WASTE DRAIN COLLECTING TANK	7 1/2-86-2
OUTER GARMET REMOVAL AREA	1-88-2
P. PAINT & FLAM LIQUIDS LOCKER	1-83-4
PASSAGE	03-87-0
	02-87-0
	01-86-0
PASSAGE	1-84-0

PASSAGE	1-87-2
PASSAGE	2 1/2- 8-0
PASSAGE	5-97-1
POTABLE WATER TANK NO 1	5-95-7
POTABLE WATER TANK NO 2	5-95-9
Q. QUARTERDECK OFFICE	1-75-1
QUARTERDECK OFFICE	1-75-2
R. RADIATOR ROOM	02-101-2
RADIO ROOM	05-87-0
REEFER EQUIPMENT ROOM	01-88-1
RESV FEED WATER TANK	5-91-1
RG LO SETTLING TANK	5-92-2
RG LO STORAGE TANK	5-95-5
RUDDER HORN	8-113-3
RUDDER HORN	8-113-4
S. SCP ENLISTED (12) BUNKROOM	01-92-2
SCP ENLISTED (12) BUNKROOM	01-94-2
SCP ENLISTED (12) BUNKROOM	01-96-2
SCP LAUNDRY	01-87-1
SCP LOUNGE	01-93-2
SCP NCO STATEROOM (4)	01-91-3
SCP NCO STATEROOM (4)	01-94-3
SCP NCO STATEROOM (4)	01-95-5
SCP OFFICE	01-91-4
SCP OFFICER STATEROOM	03-95-4
SCP OFFICER STATEROOM	03-97-4
SCP SEABAG STOREROOM	01-98-2
SCP WORKSHOP	3-113-1
SCULLERY	1-97-1
SEABAY	7 1/2-91-0
SHIP OFFICE	01-97-6
SHIP SPEED LOG	8-21-2
SHORE POWER/ELEC EQUIP ROOM	1-99-2
SLOP CHEST	01-90-1
SMALL ARMS LOCKER	01-91-2
SPARE LICENSED STATEROOM	03-88-8
SSDG FUEL OIL SERVICE TANK	6 1/2-99-1
STAIRTOWER	03-87-3
	03-87-4
	5-90-2
	5-97-3
	5-112-1
	6-20-1
	7-49-1
	7-51-1
STAIRTOWER	7-84-1
STAIRWAY	1-11-2

STEERING GEAR RAMP, MACHY ROOM	4-113-0
STERN TUBE LO DRAIN TANK S	7 1/2-97-1
STERN TUBE LO DRAIN TANK P	7 1/2-97-2
SUPPLY OFFICE	01-97-4
T. T/S	03-87-1
	03-87-2
	03-87-5
	03-87-6
	03-88-6
	03-89-3
	03-90-1
	03-93-1
	03-93-2
	03-94-1
	03-94-2
	03-96-1
	03-96-8
	03-97-2
	03-98-1
	02-87-1
	02-87-2
	02-87-3
	02-87-4
	02-87-5
	02-87-6
	02-90-1
	02-92-3
	02-92-4
	02-95-4
	02-95-7
	02-97-4
	02-97-8
	02-98-3
	01-86-2
	01-87-2
	01-92-4
	01-93-1
	01-94-1
	01-94-4
	01-95-3
T/S	01-96-4
TECH LIBRARY	01-95-2
THRUSTER MACHY & PUMP ROOM	6-20-0
THRUSTER MACHY & PUMP ROOM	7-20-0
THRUSTER MACHY & PUMP ROOM	7-23-0
TRASH COMPACTER ROOM	1-98-1
U. UNASSIGNED	03-88-1
UNASSIGNED	03-88-3
UNASSIGNED	02-88-1

1. 1ST ASST ENGR STATEROOM	03-85-2
1ST OFFICER STATEROOM	03-85-1
A. A/C EQUIPMENT ROOM	5-99-2
ACCESS TRUNK	7-63-2
AFT PEAK BALLAST TANK (S)	8-113-1
AFT PEAK BALLAST TANK (P)	8-113-2
AFT TOWING STATION	4-113-01
B. BATTERY CHARGING STA & LOCKER	3-85-4
BATTERY LOCKER	03-98-8
BOAT GEAR LOCKER	02-99-4
BOAT GEAR LOCKER	1-83-6
BOSN STOREROOM	2-K-0
BOSN SOTREROOM	2 1/2-113-1
BOSN WORKSHOP	2-0-0
C. CARGO OFFICE	1-85-6
CBRD STOREROOM	01-90-2
CHAIN LOCKER	4-15-1
CHAIN LOCKER	4-15-2
CHARTROOM/DC CENTRAL	05-87-2
CHIEF ENGR OFFICE	03-85-4
CHIEF ENGR STATEROOM	03-85-6
CHIEF STEWARD OFFICE	01-97-2
CHILL ROOM	1-89-2
CLEAN LINEN LOCKER	03-96-4
CLEAN LINEN LOCKER	02-94-1
CLEAN LINEN LOCKER	01-96-1
CLEAN LINEN LOCKER	1-95-2
CLEANING GEAR LOCKER	03-96-2
CLEANING GEAR LOCKER	02-95-5
CLEANING GEAR LOCKER	01-99-4
CLEANING GEAR LOCKER	1-94-6
COMPACTED TRASH STOREROOM	1-99-0
COMSEC STOREROOM	01-90-4
CONFERENCE ROOM	03-88-4
CPP LO SETTLING TANK	5-95-3
CPP LO STORAGE TANK	5-93-2
CSA DEWATERING PUMP ROOM	7-64-2
CSA OILY WASTE HOLDING TANK	8-87-4
CSA WASTE OIL TANK	8-87-2
D. DC LOCKER NO 1	3-32-0
DC LOCKER NO 2	3-72-0
DC LOCKER NO 3	3-95-2
DECK GEAR LOCKER	1-49-0
DECK GEAR LOCKER	1-97-3
DECK TOILET	05-88-1
DECK TOILET	03-98-3

DECK TOILET	02-95-3
	01-91-1
	1-93-2
	1-94-4
	3-50-2
DECK TOILET	3-89-2
DECON SHOWER	1-87-4
DIRTY LINEN LOCKER	03-96-6
DIRTY LINEN LOCKER	02-93-1
DIRTY LINEN LOCKER	01-95-1
DIRTY LINEN LOCKER	1-94-2
DIST WATER TANK	4 1/2-91-1
DRY STORES	1-89-3
DUMBWAITER	1-85-2
E. EG CO2 ROOM	03-98-5
ELECTRICAL ANNEX	5-88-1
ELECTRICAL EQUIPMENT ROOM	03-98-6
ELECTRICAL EQUIPMENT ROOM	02-90-0
ELECTRONIC EQUIPMENT ROOM	03-89-1
ELEVATOR	5-97-5
ELEVATOR MACHY ROOM	04-97-1
EMERGENCY GENERATOR ROOM	02-100-0
ENGINE ROOM	7-85-0
ENGINE ROOM OILY WASTE HLDG TANK	8-93-2
ENGINE ROOM WASTE OIL TANK	8-94-2
ENGINEERS OFFICE	01-95-4
ENGINEERS STOREROOM	5-85-0
ENGINEERS WORKSHOP	5-95-2
ENGR CHANGE ROOM	5-95-1
EOS	5-95-0
ESCAPE TRUNK	5-99-4
ESCAPE TRUNK	7-90-2
F. FAN ENCLOSURE	1-33-0
	1-33-1
	1-49-2
	1-50-1
	2-20-1
	2-21-1
	2-21-2
	2-21-4
	2-22-1
	2-22-2
	2-24-1
	2-24-2
	2-24-3
	2-24-4
FAN ENCLOSURE	2-25-1

FAN ENCLOSURE	2-25-2
	2-26-1
	2-26-2
	2-27-1
	2-27-2
	2-29-1
	2-29-2
	2-30-1
	2-30-2
	2-32-1
	2-32-2
	2-33-1
	2-33-2
	2-34-1
	2-34-2
	2-35-1
	2-35-2
	2-44-2
	2-45-1
	2-45-2
	2-46-1
	2-46-2
	2-47-1
	2-47-2
	2-48-1
	2-48-2
	2-49-1
	2-49-2
	2-50-1
	2-51-1
	2-51-2
	2-52-1
	2-52-2
	2-53-1
	2-53-2
	2-54-1
	2-54-2
	2-55-2
	2-56-1
	2-57-1
	2-57-2
	2-58-2
	2-59-1
	2-59-2
	2-60-2
	2-61-1
	2-61-2
	2-62-2
	2-63-1
FAN ENCLOSURE	2-64-2

FAN ENCLOSURE	2-65-1
	2-65-2
	2-65-4
	2-66-1
	2-66-2
	2-67-1
	2-67-2
	2-68-1
	2-68-2
	2-69-1
	2-69-2
	2-70-1
	2-70-2
	2-71-1
	2-71-2
	2-72-1
	2-72-2
	2-73-1
	2-73-2
	2-74-1
	2-75-1
	2-75-2
	2-76-1
	2-76-2
	2-77-1
	2-77-2
	2-78-1
	2-78-2
	2-79-1
	2-79-2
	2-80-1
	2-80-2
	2-81-1
	2-81-2
	2-82-1
	2-82-2
	2-83-2
	2-84-1
	2-85-1
	2-85-2
	2-86-2
	2-87-1
	2-87-2
	2-88-1
	2-88-2
	2-89-1
	2-89-2
	2-90-1
	2-92-1
FAN ENCLOSURE	2-92-2

UNASSIGNED	02-88-2
UNASSIGNED	02-92-2
UNASSIGNED	02-95-1
UNLICENSED LAUNDRY	02-95-2
UNLICENSED LOUNGE	02-88-3
UNLICENSED MESS	1-91-0
UNLICENSED STATEROOM	02-85-1
	02-85-2
	02-85-3
	02-85-4
	02-85-5
	02-85-6
	02-85-7
	02-85-8
	02-85-9
	02-85-10
	02-88-5
	02-88-6
	02-89-1
	02-90-3
	02-91-1
	02-91-2
	02-93-2
	02-93-3
	02-94-2
	02-94-3
	02-95-6
	02-95-9
	02-96-1
	02-96-2
	02-97-2
	02-97-6
	02-97-10
UNLICENSED STATEROOM	02-98-5
UNLICENSED STATEROOM SPARE (DBL)	01-85-6
UNLICENSED STATEROOM SPARE (DBL)	01-87-4
UPTAKE	7-85-0
USED OIL TANK	8-93-3
V. VCHT TANK	2 1/2-91-2
VEHICLE WEAPONS STOREROOM	2-113-0
VESTIBULE	03-91-1
	03-91-2
	03-98-4
	03-99-1
	02-91-4
	02-99-1
	02-99-2
	01-85-1
VESTIBULE	01-85-4
VESTIBULE	01-99-1
	01-99-2
	1-83-2
	1-96-6
VESTIBULE	1-99-1
VOID	3-85-2
VOID	3-88-2
VOID	8-68-1
VOID	8-68-2
VOID	8-85-0
W. WASTE WATER TANK	2 1/2-94-2
WATER HEATER ROOM	03-95-2
WATER HEATER ROOM	02-92-1
WHEELHOUSE	05-85-0
WINDLASS MACHY ROOM	2- 5-0

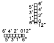

BAR SCALE

COMPARTMENTATION DIRECTORY

NAVSEA 801-6975153
PLATE NO. 2 – FR 2 OF 2

LIST OF MAJOR MACHINERY		
ITEM	DESCRIPTION	MANUFACTURER
PROPULSION PLANT	FOUR(4) GEARED MED SPEED DIESELS 16,290 BPH EACH, TOTAL BHP 65,160 FUEL TYPE...DFM TRIAL SPEED @ 90% MCR(34.6' DRAFT).....24.90 KNOTES	COLT–PIELSTICK MOD 10PC.2V
PROPELLERS	TWO(2) CONTROLLABLE PITCH PROPELLERS EACH PROPELLER 22'–3 3/4" W/4 BLADES, 110 RPM	BIRD–JOHNSON
GENERATING PLANT	FOUR(4) DIESELS(TURBO–CHARGED) 3,500 KW EACH, 14,000 KW TOTAL.	WARTSILA DIESEL, INC.
EMERGENCY GENERATING PLANT	ONE(1) @ 1,725 KW.	CATERPILLAR, INC.
STEERING GEAR SYSTEM	TWO(2) ELETRO–HYDRAULIC C.S. CONTROLS ONE(1) ELECTRONIC CONTROL C.S. CONTROLS	C.S. CONTROLS
BOW THRUSTER	TWO(2) ELECTRIC @ 1,200 HP EACH	KAMEWA, INC.

LIST OF DECK MACHINERY		
ITEM	DESCRIPTION	MANUFACTURER
ANCHOR WINDLASS/ MOORING WINCH	TWO(2) ANCHOR WINDLASS WITH INTERGAL CONSTANT TENSION MOORING WINCH, ELECTRO HYDRAULIC	LAKE SHORE, INC.
MOORING WINCH	SIX(6) CONSTANT TENSION MOORING WINCH, ELECTRO HYDRAULIC	LAKE SHORE, INC.

FAN ENCLOSURE	2-92-4
	2-93-1
	2-93-2
	2-94-1
	2-94-2
	2-95-1
	2-95-2
	2-96-1
	2-96-2
	2-97-1
	2-97-2
	2-98-1
	2-102-2
	2-104-1
	2-105-1
	2-105-2
	2-105-4
	2-106-1
	2-106-2
	2-107-1
	2-107-2
	2-108-1
	2-108-2
	2-110-1
	2-110-2
	2-110-3
	2-110-4
	2-111-1
	2-111-2
FAN ENCLOSURE	2-112-2
FAN ROOM	05-87-1
	04-85-1
	03-89-4
	03-97-1
	02-89-4
	02-97-1
	01-85-3
	01-97-1
	1-20-0
	1-32-1
	1-34-0
	1-50-0
	1-83-0
	2-15-1
FAN ROOM	2-15-2
FIXED BALLAST	8-57-0
FO OVERFLOW TANK	8-93-1
FO PURIFIER ROOM	6 1/2-94-1
FO SERVICE TANKS (S) (ME & BOILERS)	6 1/2-85-1
FO SERVICE TANKS (P) (ME)	6 1/2-85-2
FOAM EQUIPMENT ROOM NO 1	3- E-0
FOREPEAK BALLAST TANK	8- K-0
FOUL WEATHER GEAR LOCKER	1-95-4
FREEZE ROOM	1-89-1
FUEL OIL SETTLING TANK	8-99-0
FO SERV TANK	02 1/2-103-1
FUEL OIL TANK NO 1B S	8-29-1
NO 1B P	8-29-2
NO 2A S	8-33-1
NO 2A P	8-33-2
NO 2B S	8-38-1
NO 2B P	8-38-2
NO 2C S	8-44-1
NO 2C P	8-44-2
NO 3A S	8-50-1
NO 3A P	8-50-2
NO 3C S	8-64-1
NO 3C P	8-64-2
NO 4A S	8-71-1
NO 4A P	8-71-2
NO 4B S	8-78-1
NO 4B P	8-78-2
NO 6A S	8-99-1
NO 6A P	8-99-2
NO 6B S	8-103-1
NO 6B P	8-103-2
NO 6C S	8-106-1
FUEL OIL TANK NO 6C P	8-106-2
FWD SW BALLAST TANK	8-20-0
G. GALLEY	1-96-2
GENERAL STORES STOREROOM	01-85-2
GYM	02-88-4
GYRO ROOM	03-89-0
H. HAZARDOUS MATERIAL LOCKER	3-113-2
HOLD NO 1	2-20-0
	3-20-0
	4-20-0
HOLD NO 1	5-21-0

(FOR CONTINUATION SEE PLATE NO 2 – FR 2 OF 2)

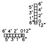

BAR SCALE

COMPARTMENTATION DIRECTORY

NAVSEA 801-6975153
PLATE NO. 2 – FR 1 OF 2

CRANES	
STORES CRANES	LOCATION
TWO(2) STORES HANDLING	01 LVL FR 84 P/S
CAPACITY & REACH	
5 TON CAPACITY @ 45 FOOT OUT REACH (EACH)	

CRANES	
ENGINE ROOM 7–85–0	
BRIDGE CRANE	LOCATION
ONE(1) BRIDGE CRANE	UNDER "C" DK BETWEEN FR 86 1/2 & 88 1/2 TRANSVERSE
CAPACITY	
5 TON CAPACITY	

MONORAILS	
QTY & CAPACITY	LOCATION
ONE(1) 4 TON CAPACITY	UNDER "C" DK BETWEEN FR 86 & 94 1/2 PORT FOR ENGINE ROOM 7–85–0, ENG RM STRM 5–85–0
FOUR(4) 1 TON CAPACITY	UNDER 33'–6" FLAT BETWEEN FR 94 & 95 1/2 (2) PORT & (2) STBD FOR S/S DSL GENS FOR ENG RM 7–85–0
ONE(1) 1/2 TON CAPACITY	UNDER 22'–6" FLAT BETWEEN FR 94 & 97 PORT FOR ENGINE ROOM 7–85–0
ONE(1) 1/2 TON CAPACITY	UNDER 22'–6" FLAT BETWEEN FR 94 & 96 1/2 (S) FOR F.O. PURIFIER ROOM 6 1/2–94–1
ONE(1) 1 TON CAPACITY	UNDER "C" DK BETWEEN FR 94 1/2 & 99 (P) FOR ENGINEERS WORKSHOP 5–95–2
ONE(1) 1 TON CAPACITY	UNDER SIDE OF RAMP BETWEEN FR 91 & 93 (P) FOR HOLD 3–20–0
ONE(1) 1/2 TON CAPACITY	UNDER SIDE TOP OF STAIRWAY FR 10 TO 15 (P) FOR STAIRWAY 1–11–2
ONE(1) 1/2 TON CAPACITY	UNDER "A" DK, 4'–4 1/2" FWD FR 114 (P) FOR VEHICLE WEAPONS STRM 2–113–0
ONE(1) 1/2 TON CAPACITY	UNDER 01 LVL, 3'–0" FWD FR 112 (P) FOR STAIRTOWER 5–112–1

HEIGHTS ABV BOTTOM OF KEEL		
ANTENNA	LOCATION	HEIGHT
RADAR S BAND (S)	3'–0" AFT FR 85, 33'–0" OFF CL (S)	159'–0 7/16"
RADAR X BAND (P)	3'–0" AFT FR 85, 33'–0" OF CL (P)	158'–4 1/8"
ADF LOOP	4'–5" FWD FR 86, ON CL	161'–10 5/16"
ADF SENCE (S)	17 3/4" AFT FR 85, 2'–10 1/2" OFF CL (S)	193'–2 7/8"
HF XMTG (P)	12" FWD FR 87, 35'–1 3/4" OFF CL (P)	184'–6 3/16"
SSB RCVG WHIP (S)	ON FR 92, 35'–2 3/16" OFF CL (S)	168'–5 7/16"
SSB XTMG WHIP (P)	ON FR 92, 35'–2 3/16" OFF CL (P)	168'–5 7/16"
HF WATCHKEEPING 2182	15 3/4" AFT FR 85, 15'–5 3/4" OFF CL (S)	173'–9 9/16"
HF RCVG	1'–8" FWD FR 87, 32'–3 5/8" OFF CL (S)	173'–4 1/2"
HF WATCHKEEPING 2187.5	13 7/8" AFT FR 87, 23'–10" OFF CL (S)	173'–7 1/8"
AM/SW (S)	10" AFT FR 88, 31'–11" OFF CL (S)	167'–2 1/16"
VHF DSC REMOTE (S)	10 1/8" AFT FR 85, 20'–10" OFF CL (S)	162'–5 1/16"
VHF XMTG/RCVG REMOTE (P)	10 1/8" AFT FR 85, 20'–7" OFF CL (P)	162'–5 1/8"
DSC CONSOLE (P)	19 1/2" AFT FR 88, 12'–7 7/8" OFF CL (P)	162'–3 7/8"
VHF XMTG/RCVG CONSOLE (P)	19 1/2" AFT FR 88, 25'–8" OFF CL (P)	162'–7 1/16"
LORAN C (S)	10 3/16" AFT FR 85, 8'–10" OFF CL (S)	167'–0 1/4"
MARINE FAX (S)	13 7/8" AFT FR 85, 17'–0 3/8" OFF CL (S)	167'–5 5/8"
NAVTEX (S)	17 7/8" AFT FR 88, 8'–0 1/8" OFF CL (S)	161'–3 15/16"

CRANES		
CARGO CRANES	LOCATION	
TWO(2) SINGLE PEDESTAL TWIN	1 @ FR 33 & 1 @ FR 50 ON CL	
SINGLE CRANE MODE	TWIN CRANE MODE	RADIUS
56 LONG TONS	412 LONG TONS	95 FEET
35.5 LONG TONS	71 LONG TONS	130 FEET

HEIGHTS ABV BOTTOM OF KEEL		
MAST	LOCATION	HEIGHT
FWD MAST	FR 5 ON CL	134'– 1 7/16"
AFT MAST	2'–0" AFT FR 88 ON CL	181'–9 5/16"

HEIGHTS ABV BOTTOM OF KEEL		
NAV. LIGHT	LOCATION	HEIGHT
ANCHOR (FWD)	FR 5, ON CL	133'–0 13/16"
ANCHOR (AFT)	5'–8" AFT FR 117, 46'–11" OFF CL (P)	103'–5 13/16"
MASTHEAD LIGHT (FWD)	13" FWD FR 5, ON CL	130'–11 13/16"
MASTHEAD LIGHT (AFT)	2'–0" AFT FR 88, ON CL	180'–0 13/16"
M.O.B./NUC/AIRCRAFT WARNING LIGHT (P/S)	2'–0" AFT FR 88, 1'–6" OFF CL (P/S)	178'–5 13/16"
M.O.B./ NUC (LOWER – P/S)	2'–0" AFT FR 88, 1'–6" OFF CL (P/S)	165'–5 13/16"
PANAMA CANAL STEERING LIGHT	1'–3" AFT FR 6, ON CL	130'–0 13/16"
RESTRICTED MAN. TASK LIGHT (P/S)	2'–0" AFT FR 88, 1'–6" OFF CL (P/S)	171'–11 13/16"
SIDE LIGHT (P/S)	6 1/2" FWD FR 85, 52'–5" OFF CL (P/S)	120'–11 13/16"
STERN LIGHT (LOWER) BLUE	3'–4" AFT FR 117, 46'–11" OFF CL (P)	90'–5 13/16"
STERN LIGHT (UPPER) WHITE	3'–4" AFT FR 117, 46'–11" OFF CL (P)	93'–5 13/16"
12" SIG. SEARCHLIGHT (P/S)	12" FWD FR 86, 53'–3" OFF CL (P/S)	148'–0 13/16"
WAKE LIGHT	1'–9" AFT FR 27'–0' OFF CL (P)	60'–0 13/16"

HEIGHTS ABV BOTTOM OF KEEL		
PALTFORM	LOCATION	HEIGHT
BRIDGE (05 LVL)	FR 85 TO 87	145'–0"

SMALL BOATS			
NO	SIZE & TYPE	PERSONS EACH	PERSONS TOTAL
4	LIFEBOAT, ENCLOSED (50 PERSONS) HARDING WATERCRAFT, INC.	50	200
1	RESCUE BOAT, RHIP (6 PERSONS) MENGE MARINE EQPT GROUP	6	6
10	LIFERAFT, INFLATABLE (25 PERSONS) SMR TECHNOLOGIES, INC.	25	250

CLASSIFICATION

ABS ✠ AI Ⓔ VEHICLE CARRIER ✠ AMS ✠ ACCU AND✠ APS
EQUIPMENT NUMBER 4473.
EQUIPMENT NUMERAL U–48.
TWO(2) BALT SNUG STOWING ANCHORS AT 24,300 LBS EACH
390 FATHOMS OF 3 5/8" DIA GRADE 3 CHAIN

GENERAL DIMENSIONS	
LOA	949'–3"
LBP	884'–0"
BREADTH	105'–10"
DEPTH	90'–3"
DRAFT (SCANT)	37'–0"
LENGTH (SCANT)	883'–5–1/4"
STRENGTH DECK	90'–3"
FREEBOARD DECK	60'–6"
Cb	0.658
DESIGN DRAFT	33'–0"
DISPLACEMENT (33'–0" WL)	58255
$V/(L)^{1/2}$	0.837
GT	69,736

HABITABILITY

	OFFICER	NCO	ENLISTED	LIC	UNLIC	TOTAL
DECK DEPT				6	10	16
ENGINEERING DEPT				5	5	10
MEDICAL DEPT				1		1
SUPPLY DEPT					13	13
TOTAL SHIPS CREW				12	28	40
SPARES				1	4	5
SUPER CARGO PERSONS	2	12	36			50
OVERALL TOTALS	2	12	36	13	32	95

USABLE CARGO DECK AREA

SEE REFERENCE DWG 30–01–51, COMSC 085–6975251.

GENERAL DIMENSIONS

NAVSEA 801–6975153
PLATE NO. 3 – FR 1 OF 1

TABLE OF CONTENTS

PLATE NO	QTY FRS	TITLE	PLATE NO	QTY FRS	TITLE
1	1	COVER PAGE	13	2	"D" DECK
2	2	COMPARTMENTATION DIRECTORY	14	2	"E" DECK
3	1	GENERAL DIMENSIONS AND DATA	15	2	"F" DECK
4	2	OUTBOARD PROFILE	16	2	INNERBOTTOM
5	2	INBOARD PROFILE	17	4	MIDSHIP & TYPICAL SECTIONS
6	1	"03" LEVEL & ABOVE			
7	1	"01" & "02" LEVELS			
8	1	TOP OF FAN ROOM @ FR 20, 33 & 49			
9	2	"A" DECK			
10	2	"AB" DECK			
11	2	"B" DECK			
12	2	"C" DECK			

CORRECTED TO SUIT SHIP			
REVISION	PLACE	APPROVAL SIGNATURE	DATE

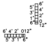

BAR SCALE

THIS DWG INCORPORATES THE FOLLOWING CHANGE ORDERS					
HMR	HMR	HMR	FMR	FMR	FMR
001			024	291	
			038		
			067		
			153		
			128		
			168		

DISTRIBUTION STATEMENT
APPROVED FOR PUBLIC RELEASE,
DISTRIBUTION IS UNLIMITED.

CDRL: B031.2

Avondale
Shipyards Division
P O BOX 50280
NEW ORLEANS
LA 70150–0280
CAGE 1CC97

AVONDALE JOB NO **C3-222**

COMMANDER MILITARY SEALIFT COMMAND
WASHINGTON, D.C. 20398–5100

CONTRACT NUMBER	N00024–93–C–2205
DRAWN	DEF/JD/MP — DATE 6–27–97
CHECKED	LWS — 6–27–97
APVD	DWL — 7–14–97
APVD	BJG — 7–14–97

T–AKR 300 STRATEGIC SEALIFT SHIP

BOOKLET OF GEN PLANS
T–AKR 300

SIZE H
AVONDALE DWG NO C3–222 01–03–07
REV C
CAGE 94421
DWG NO COMSC 801–6975153
SCALE 3/32" = 1'–0"
PLATE NO. 1 – FR 1 OF 1

REVISIONS

REV	SH	ZN	DESCRIPTION

REVISIONS

REV	SH	ZN	DESCRIPTION
A	1	17-F 18-F 18-F	1. PLATE NO 2– FR 2 OF 2, COMPT DIRECTORY. REVISED UNLIC SR SPARE 01-87-6 TO 01-87-4 REVISED T/S 01-87-2 TO 01-86-2 REVISED T/S 01-87-4 TO 01-87-2
	1	1-B	2. ADDED FMR 128 & 168 TO CHANGE ORDER BLOCK.
	1	4-B	3. PLATE NO 1– FR 1, ADDED FMR 128 & 168 TO CHANGE ORDER BLOCK. ITEM 1 THRU 3 PER DEV.
			BY: MP 2/18/98 APVD: WGS 3/6/98
B	1	4-A	1. PLATE NO 1– FR 1 OF 1, TITLE BLOCK. ADDED REV "B".
	1	5-E	2. PLATE NO 3– FR 1 OF 1, GENERAL DIMENSIONS. ADDED USABLE CARGO DECK AREA. ITEM 1 PER DEV. ITEM 2 PER QDR SER NO 2205-250.1-182 & 2205-250.1-193.
			BY: LWS 12/23/98 APVD: WGS 5/19/99
C	1	4-A	1. PLATE NO 1– FR 1 OF 1, TITLE BLOCK. ADDED REV "C". PER DEV.
	1	4-C	2. PLATE NO 1– FR 1 OF 1, CHANGE ORDER BLOCK. ADDED FMR 291 PER DEVELOPMENT.
			BY: LWS 10/05/01 APVD: GAJ 10/25/01

DRAWING DISTRIBUTION

REV	ISSUE TYPE	DATE OF ISSUE
–	F	7/15/97
A	F	3/9/98
B	F	5/19/99
C	F	10/29/01

REFERENCES

REV	NO	TITLE	DRAWING NO
	20	NAVIGATION, RUNNING, ANCHOR, SIGNAL LTS & SRCHLTS ARR	64-01-16 422-6975445
	19	C & A – 03 LEVEL & ABOVE	16-01-18 801-6975201
	18	C & A – 01 LEVEL & 02 LEVEL	16-01-17 801-6975200
	17	C & A – "A" DECK AFT FR 71	16-01-16 801-6975199
	16	C & A – "A" DECK FWD FR 71	16-01-15 801-6975198
	15	C & A – "AB" DECK AFT FR 71	16-01-14 801-6975197
	14	C & A – "AB" DECK FWD FR 71	16-01-13 801-6975196
	13	C & A – "B" DECK AFT FR 71	16-01-12 801-6975195
	12	C & A – "B" DECK FWD FR 71	16-01-11 801-6975194
	11	C & A – "C" DECK AFT FR 71	16-01-10 801-6975193
	10	C & A – "C" DECK FWD FR 71	16-01-09 801-6975192
	9	C & A – "D" DECK AFT FR 71	16-01-08 801-6975191
	8	C & A – "D" DECK FWD FR 71	16-01-07 801-6975190
	7	C & A – "E" DECK AFT FR 71	16-01-06 801-6975189
	6	C & A – "E" DECK FWD FR 71	16-01-05 801-6975188
	5	C & A – "F" DECK AFT FR 71	16-01-04 801-6975187
	4	C & A – "F" DECK FWD FR 71	16-01-03 801-6975186
	3	C & A – INNERBOTTOM DECK AFT FR 71	16-01-02 801-6975185
	2	C & A – INNERBOTTOM FWD FR 71	16-01-01 801-6975184
	1	SPECIFICATIONS FOR BUILDING STRATEGIC SEALIFT CSP/S-24	

RESERVATIONS

NO	DESCRIPTION

UNIT:

CDRL: B031-2

DISTRIBUTION STATEMENT

APPROVED FOR PUBLIC RELEASE, DISTRIBUTION IS UNLIMITED.

THIS DWG INCORPORATES THE FOLLOWING CHANGE ORDERS

HMR	HMR	HMR	FMR	FMR	FMR
001			024	291	
			038		
			067		
			153		
			128		
			168		

AVONDALE NO	VESSEL	AVONDALE NO	VESSEL
2373	T-AKR 300		

Avondale
Shipyards Division
P O BOX 50280
NEW ORLEANS
LA 70150-0280
CAGE 1CC97

AVONDALE JOB NO **C3-222**

COMMANDER MILITARY SEALIFT COMMAND
WASHINGTON, D.C. 20398-5100

CONTRACT NUMBER N00024-93-C-2205

DRAWN	DEF/JD/MAP	DATE 6-27-97
CHECKED	LWS	6-27-97
APVD	DWL	7-14-97
APVD	BJG	7-14-97

T-AKR 300 STRATEGIC SEALIFT SHIP
BOOKLET OF GEN PLANS COVER PAGE, GEN DIM & DATA, COMPT DRCTY.
(T-AKR 300 ONLY)

SIZE H
AVONDALE DWG NO C3-222 01-03-07
REV C
CAGE 94421
DWG NO COMSC 801-6975153
SCALE 3/32" = 1'-0"
SH NO 1 OF 9

CAGE 94421 | COMSC DWG NO 801-6975153 | AVONDALE DWG NO C3-222 01-03-07(SH 1 OF 9) | REV C

CAGE 94421 | COMSC DWG NO 801-6975153 | AVONDALE DWG NO C3-222 01-03-07(SH 1 OF 9) | REV C

CAGE 94421 | COMSC DWG NO 801-6975153 | AVONDALE DWG NO C3-222 01-03-07(SH 1 OF 9) | REV C

CAGE 12446
CDWSC DWG NO 3515769-108
C3-SSS
AVONDALE DWG NO 01-03-07 (SH 2 OF 6)
REV C

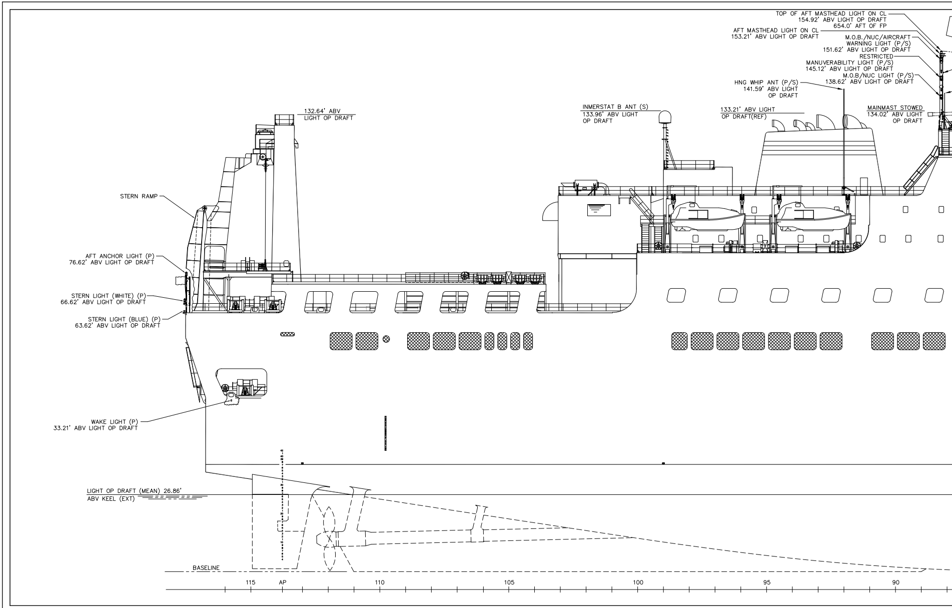

TOP OF AFT MASTHEAD LIGHT ON CL
154.92' ABV LIGHT OP DRAFT
654.0' AFT OF FP
AFT MASTHEAD LIGHT ON CL
153.21' ABV LIGHT OP DRAFT
M.O.B./NUC/AIRCRAFT
WARNING LIGHT (P/S)
151.62' ABV LIGHT OP DRAFT
RESTRICTED
MANUVERABILITY LIGHT (P/S)
145.12' ABV LIGHT OP DRAFT
M.O.B/NUC LIGHT (P/S)
138.62' ABV LIGHT OP DRAFT
HNG WHIP ANT (P/S)
141.59' ABV LIGHT
OP DRAFT
INMERSTAT B ANT (S)
133.96' ABV LIGHT
OP DRAFT
133.21' ABV LIGHT
OP DRAFT(REF)
MAINMAST STOWED
134.02' ABV LIGHT
OP DRAFT
132.64' ABV
LIGHT OP DRAFT
STERN RAMP
AFT ANCHOR LIGHT (P)
76.62' ABV LIGHT OP DRAFT
STERN LIGHT (WHITE) (P)
66.62' ABV LIGHT OP DRAFT
STERN LIGHT (BLUE) (P)
63.62' ABV LIGHT OP DRAFT
WAKE LIGHT (P)
33.21' ABV LIGHT OP DRAFT
LIGHT OP DRAFT (MEAN) 26.86'
ABV KEEL (EXT)
BASELINE
115
AP
110
105
100
95
90

23 22 21 20 19 18

H G F E D C B A

CAGE 12446
CDWSC DWG NO 3515769-108
C3-SSS
AVONDALE DWG NO 01-03-07 (SH 2 OF 6)
REV C

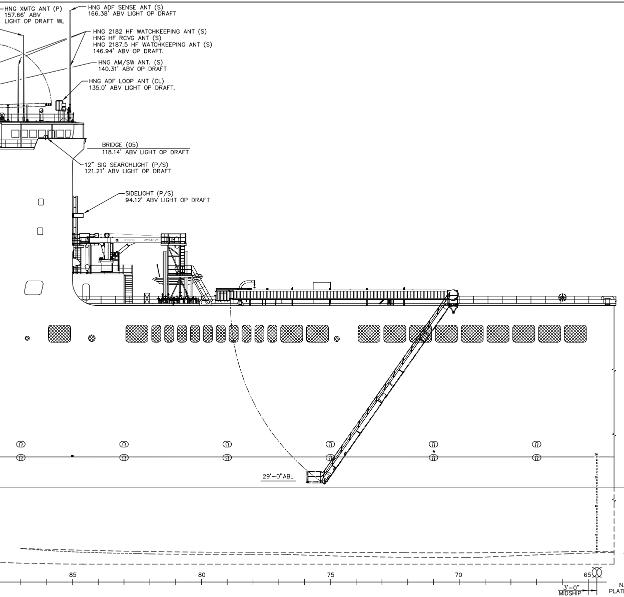
HNG XMTG ANT (P)
157.66' ABV
LIGHT OP DRAFT WL
HNG ADF SENSE ANT (S)
166.38' ABV LIGHT OP DRAFT
HNG 2182 HF WATCHKEEPING ANT (S)
HNG HF RCVG ANT (S)
HNG 2187.5 HF WATCHKEEPING ANT (S)
146.94' ABV OP DRAFT.
HNG AM/SW ANT. (S)
140.31' ABV OP DRAFT
HNG ADF LOOP ANT (CL)
135.0' ABV LIGHT OP DRAFT.
BRIDGE (05)
118.14' ABV LIGHT OP DRAFT
12" SIG SEARCHLIGHT (P/S)
121.21' ABV LIGHT OP DRAFT
SIDELIGHT (P/S)
94.12' ABV LIGHT OP DRAFT
APPLETON
29'-0"ABL
85
80
75
70
65
3'-0"
MIDSHIP

OUTBOARD PROFILE
CONTINUED
PLATE NO. 4
FR 1 OF 2

5'
3'
1'
6"
6'
4'
2'
0
12"
6' 4' 2' 0 12"
5' 3' 1' 6"

BAR SCALE

LIGHT OP DRAFT (MEAN)
26.86' ABV
KEEL (EXT)

OUTBOARD PROFILE AFT

NAVSEA 801-6975153
PLATE NO. 4 – FR 2 OF 2

OUTBOARD PROFILE
CONTINUED
PLATE NO. 4
FR 2 OF 2

LIGHT OP DRAFT (MEAN) 26.86'
ABV KEEL (EXT)

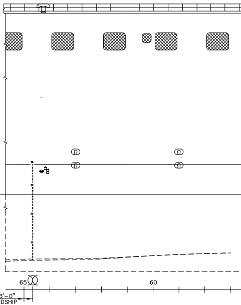
65
60
3'-0"
MIDSHIP

CAGE	COMSC DWG NO	SH	REV
94421	801-6975153	2	C

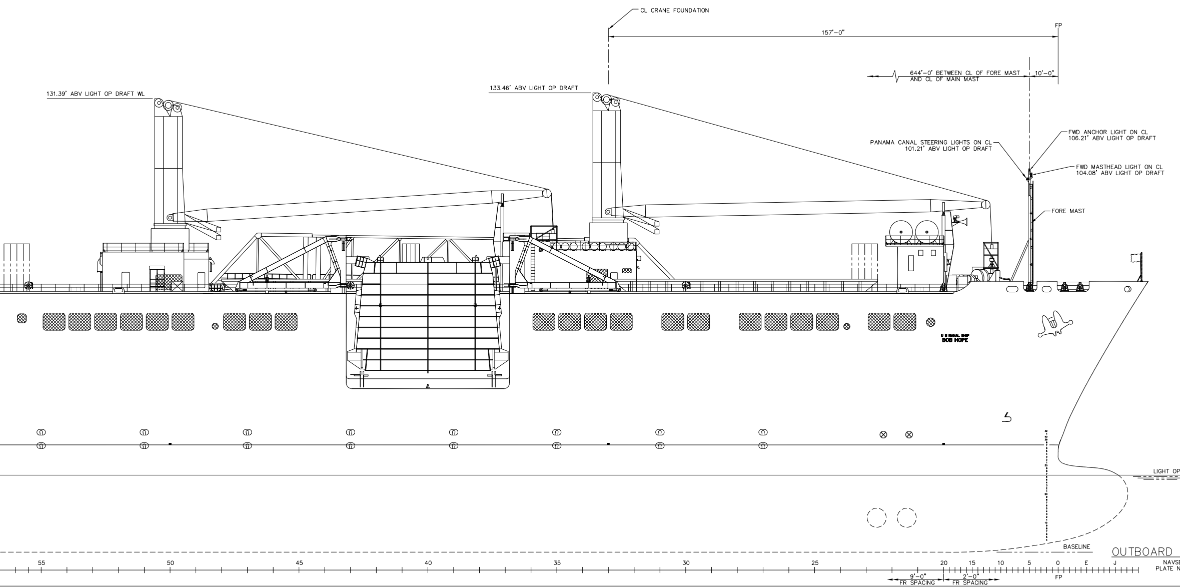
CL CRANE FOUNDATION
FP
157'-0"
644'-0' BETWEEN CL OF FORE MAST AND CL OF MAIN MAST
10'-0"
131.39' ABV LIGHT OP DRAFT WL
133.46' ABV LIGHT OP DRAFT
PANAMA CANAL STEERING LIGHTS ON CL 101.21' ABV LIGHT OP DRAFT
FWD ANCHOR LIGHT ON CL 106.21' ABV LIGHT OP DRAFT
FWD MASTHEAD LIGHT ON CL 104.08' ABV LIGHT OP DRAFT
FORE MAST
U S NAVAL SHIP
BOB HOPE
LIGHT OP
BASELINE
55
50
45
40
35
30
25
20
15
10
5
0
E
J
FP
9'-0" FR SPACING
2'-0" FR SPACING

OUTBOARD

NAVSE
PLATE N

CAGE	COMSC DWG NO	SH	REV
94421	801-6975153	2	C

REVISIONS

REV	SH	ZN	DESCRIPTION

REVISIONS

REV	SH	ZN	DESCRIPTION
A	2	4-D	1. PLATE NO 4, FR 1– REVISED JACK STAFF PER DEV.
	2	5-D	2. PLATE NO 4, FR 1– ADDED VL TO FORE MAST PER DEV.
	2	5-D	3. PLATE NO 4, FR 1– REVISED BOOM REST AT FR 20 & 37 PER DEV.
	2	18-E	4. PLATE NO 4, FR 2– ADDED INCL LDR FROM 05 TO 04 LVL PER DEV.
	2	22-D	5. PLATE NO 4, FR 2– REVISED ENSIGN STAFF PER DEV.
			ITEMS 1 THRU 5 PER DEV.
			BY: MP 2/18/98 APVD: WGS 3/6/98
B	2	5-D	1. PLATE NO 4, FR 1– REVISED PANAMA CANAL STEERING LIGHT ON CL FROM 127.21' TO 101.21 ABV LIGHT OP DRAFT TO CORRECT.
	2	12-B	2. PLATE NO 4, FR 1– RELOCATED PLIMSOLL MARK FROM AFT FR 63 TO AFT FR 64 PER DEV.
			3. PLATE NO 4, FR 2– REVISED MAIN MAST, MAIN MAST STOWAGE & RELOCATED BINNACLE PER DEV.
			ITEM 1 TO CORRECT. ITEM 2 & 3 PER DEV.
			BY: LWS 12/23/98 APVD: WGS 5/19/99
C	2	VAR	1. PLATE NO 4, FR 1 & 2– REVISED TOP OF BOOT TOP FROM 36'-0" TO 37'-6" DRAFT.
	2	VAR	2. PLATE NO 4, FR 1 & 2– REVISED BOTTOM OF TRANSV BHD MARK FROM 36'-0" TO 37'-6" DRAFT.
	2	1-C	3. CHANGE ORDER BLOCK. ADDED FMR 291.
			ITEM 1 PER DEV & INCORPORATES FIAN OF–1271. ITEM 2 PER DEV & INCORPORATES FIAN OF–1272. ITEM 3 PER DEV.
			BY: LWS 10/05/01 APVD: GAJ 10/25/01

DRAWING DISTRIBUTION

REV	ISSUE TYPE	DATE OF ISSUE
–	F	7/15/97
A	F	3/9/98
B	F	5/19/99
C	F	10/29/01

DRAFT (MEAN) 26.86'
ABV KEEL (EXT)

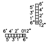
6'
5'
4'
3'
2'
1'
0
6"
12"
6' 4' 2' 012"
5' 3' 1' 6"

BAR SCALE

PROFILE FWD
EA 801-6975153
O. 4 – FR 1 OF 2

REFERENCES

REV	NO	TITLE	DRAWING NO
	19	C & A – 03 LEVEL & ABOVE	16–01–18 801–6975201
	18	C & A – 01 LEVEL & 02 LEVEL	16–01–17 801–6975200
	17	C & A – "A" DECK AFT FR 71	16–01–16 801–6975199
	16	C & A – "A" DECK FWD FR 71	16–01–15 801–6975198
	15	C & A – "AB" DECK AFT FR 71	16–01–14 801–6975197
	14	C & A – "AB" DECK FWD FR 71	16–01–13 801–6975196
	13	C & A – "B" DECK AFT FR 71	16–01–12 801–6975195
	12	C & A – "B" DECK FWD FR 71	16–01–11 801–6975194
	11	C & A – "C" DECK AFT FR 71	16–01–10 801–6975193
	10	C & A – "C" DECK FWD FR 71	16–01–09 801–6975192
	9	C & A – "D" DECK AFT FR 71	16–01–08 801–6975191
	8	C & A – "D" DECK FWD FR 71	16–01–07 801–6975190
	7	C & A – "E" DECK AFT FR 71	16–01–06 801–6975189
	6	C & A – "E" DECK FWD FR 71	16–01–05 801–6975188
	5	C & A – "F" DECK AFT FR 71	16–01–04 801–6975187
	4	C & A – "F" DECK FWD FR 71	16–01–03 801–6975186
	3	C & A – INNERBOTTOM AFT FR 71	16–01–02 801–6975185
	2	C & A – INNERBOTTOM FWD FR 71	16–01–01 801–6975184
	1	SPECIFICATIONS FOR BUILDING STRATEGIC SEALIFT CSP/S–24	

RESERVATIONS

NO	DESCRIPTION

UNIT:

CDRL: B031–2

DISTRIBUTION STATEMENT: APPROVED FOR PUBLIC RELEASE, DISTRIBUTION IS UNLIMITED.

THIS DWG INCORPORATES THE FOLLOWING CHANGE ORDERS

HMR	HMR	HMR	FMR	FMR	FMR
001			024	291	
			038		
			067		
			153		
			168		

AVONDALE HULL NO	VESSEL	AVONDALE HULL NO	VESSEL
2373	T–AKR 300		

Avondale Shipyards Division
P O BOX 50280
NEW ORLEANS
LA 70150–0280
CAGE 1CC97

AVONDALE JOB NO **C3 – 222**

COMMANDER MILITARY SEALIFT COMMAND
WASHINGTON, DC 20398–5100

CONTRACT NUMBER N00024–93–C–2205

DRAWN	JD/MP/DF	6–27–97
CHECKED	LWS	6–27–97
APVD	DWL	7–14–97
APVD	BJG	7–14–97

T–AKR 300 STRATEGIC SEALIFT SHIP

BOOKLET OF GEN PLANS
OUTBOARD PROFILE

(T–AKR 300 ONLY)

SIZE H
AVONDALE DWG NO C3–222 01–03–07
REV C
CAGE 94421
DWG NO CDMSC 801–6975153
SCALE 3/32" = 1'–0"
SH NO 2 OF 9

CAGE 94421 CDMSC DWG NO 801–6975153 AVONDALE DWG NO C3–222 01–03–07 (SH 2 OF 9) REV C

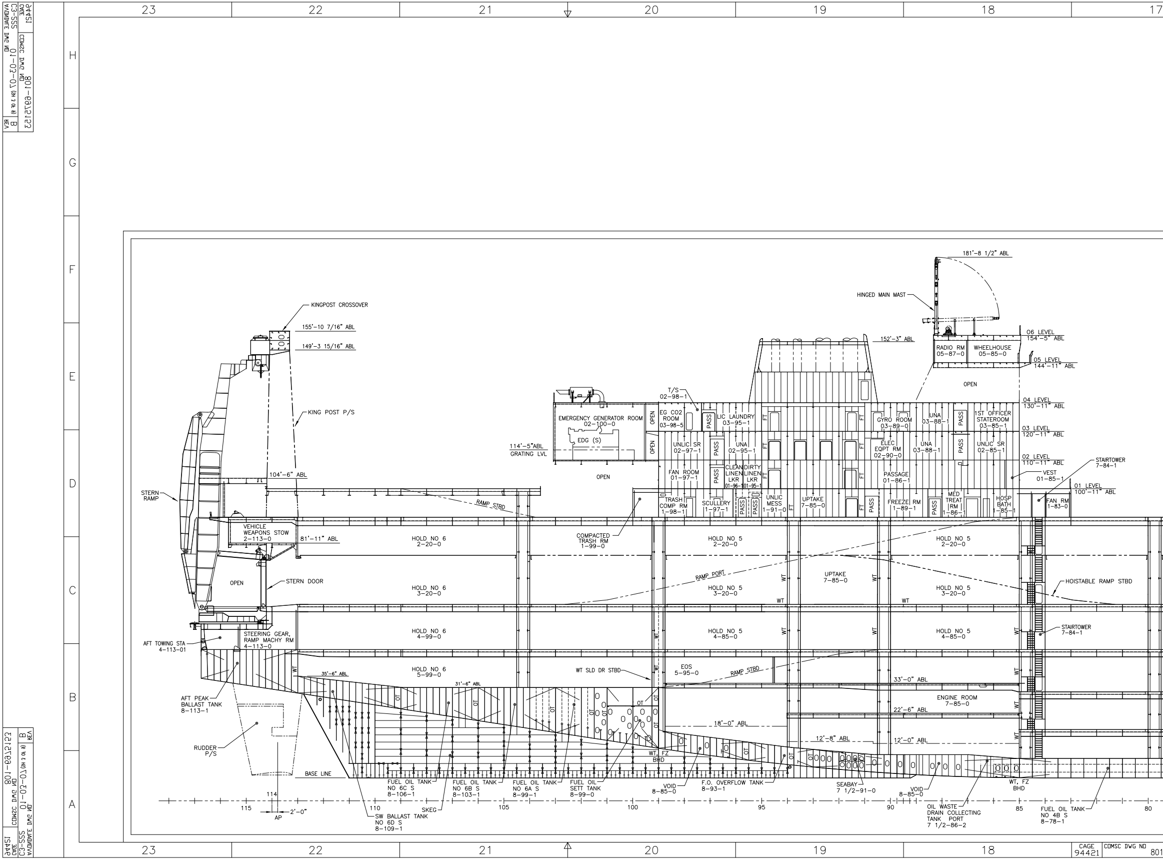
CAGE 94421
AVONDALE DWG NO C3-SSS 01-03-07 (SH 3 OF 8)
COMSC DWG NO 801-6975153
REV B
23
22
21
20
19
18
17
H
G
F
E
D
C
B
A
KINGPOST CROSSOVER
155'-10 7/16" ABL
149'-3 15/16" ABL
KING POST P/S
104'-6" ABL
STERN RAMP
VEHICLE WEAPONS STOW 2-113-0
81'-11" ABL
OPEN
STERN DOOR
AFT TOWING STA 4-113-01
STEERING GEAR, RAMP MACHY RM 4-113-0
AFT PEAK BALLAST TANK 8-113-1
RUDDER P/S
BASE LINE
35'-6" ABL
31'-6" ABL
WT
OT
HOLD NO 6 2-20-0
HOLD NO 6 3-20-0
HOLD NO 6 4-99-0
HOLD NO 6 5-99-0
RAMP STBD
114'-5"ABL GRATING LVL
EMERGENCY GENERATOR ROOM 02-100-0
EDG (S)
OPEN
T/S 02-98-1
EG CO2 ROOM 03-98-5
PASS
LIC LAUNDRY 03-95-1
UNLIC SR 02-97-1
UNA 02-95-1
FAN ROOM 01-97-1
CLEAN LINEN LKR 01-96-1
DIRTY LINEN LKR 01-95-1
TRASH COMP RM 1-98-1
SCULLERY 1-97-1
UNLIC MESS 1-91-0
FT
UPTAKE 7-85-0
COMPACTED TRASH RM 1-99-0
HOLD NO 5 2-20-0
RAMP PORT
HOLD NO 5 3-20-0
UPTAKE 7-85-0
HOLD NO 5 4-85-0
WT SLD DR STBD
EOS 5-95-0
RAMP STBD
18'-0" ABL
12'-8" ABL
WT, FZ BHD
152'-3" ABL
HINGED MAIN MAST
181'-8 1/2" ABL
RADIO RM 05-87-0
WHEELHOUSE 05-85-0
06 LEVEL 154'-5" ABL
05 LEVEL 144'-11" ABL
OPEN
04 LEVEL 130'-11" ABL
GYRO ROOM 03-89-0
UNA 03-88-1
1ST OFFICER STATEROOM 03-85-1
03 LEVEL 120'-11" ABL
ELEC EQPT RM 02-90-0
UNA 03-88-1
UNLIC SR 02-85-1
02 LEVEL 110'-11" ABL
PASSAGE 01-86-1
VEST 01-85-1
STAIRTOWER 7-84-1
01 LEVEL 100'-11" ABL
FREEZE RM 1-89-1
MED TREAT RM 1-86-1
HOSP BATH 1-85-1
FAN RM 1-83-0
HOLD NO 5 2-20-0
HOISTABLE RAMP STBD
HOLD NO 5 3-20-0
HOLD NO 5 4-85-0
STAIRTOWER 7-84-1
33'-0" ABL
ENGINE ROOM 7-85-0
22'-6" ABL
12'-0" ABL
WT, FZ BHD
FUEL OIL TANK NO 6C S 8-106-1
FUEL OIL TANK NO 6B S 8-103-1
FUEL OIL TANK NO 6A S 8-99-1
FUEL OIL SETT TANK 8-99-0
VOID 8-85-0
F.O. OVERFLOW TANK 8-93-1
SEABAY 7 1/2-91-0
VOID 8-85-0
OIL WASTE DRAIN COLLECTING TANK PORT 7 1/2-86-2
FUEL OIL TANK NO 4B S 8-78-1
SW BALLAST TANK NO 6D S 8-109-1
SKEG
114
115
AP
2'-0"
110
105
100
95
90
85
80
CAGE 94421
COMSC DWG NO 801

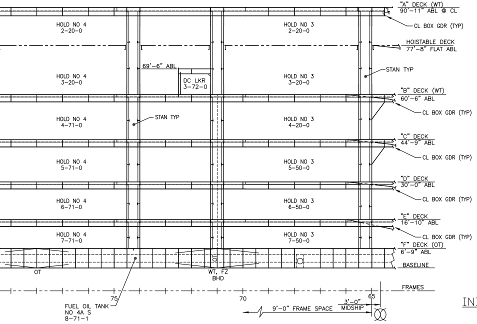
"A" DECK (WT)
90'-11" ABL @ CL
CL BOX GDR (TYP)
HOISTABLE DECK
77'-8" FLAT ABL
STAN TYP
"B" DECK (WT)
60'-6" ABL
CL BOX GDR (TYP)
"C" DECK
44'-9" ABL
CL BOX GDR (TYP)
"D" DECK
30'-0" ABL
CL BOX GDR (TYP)
"E" DECK
16'-10" ABL
CL BOX GDR (TYP)
"F" DECK (OT)
6'-9" ABL
BASELINE
FRAMES
HOLD NO 4
2-20-0
HOLD NO 4
3-20-0
69'-6" ABL
DC LKR
3-72-0
HOLD NO 3
2-20-0
HOLD NO 3
3-20-0
HOLD NO 4
4-71-0
STAN TYP
HOLD NO 3
4-20-0
HOLD NO 4
5-71-0
HOLD NO 3
5-50-0
HOLD NO 4
6-71-0
HOLD NO 3
6-50-0
HOLD NO 4
7-71-0
HOLD NO 3
7-50-0
OT
WT, FZ
BHD
75
70
65
FUEL OIL TANK
NO 4A S
8-71-1
9'-0" FRAME SPACE
3'-0"
MIDSHIP

INBOARD PROFILE
CONTINUED
PLATE NO. 5
FR 2 OF 2

5' 6'
3' 4'
1' 2'
6" 0
12"
6' 4' 2' 0 12"
5' 3' 1' 6"

BAR SCALE

INBOARD PROFILE AFT

NAVSEA 801-6975153
PLATE NO. 5 – FR 2 OF 2

INBOARD PROFILE
CONTINUED
PLATE NO. 5
FR 1 OF 2

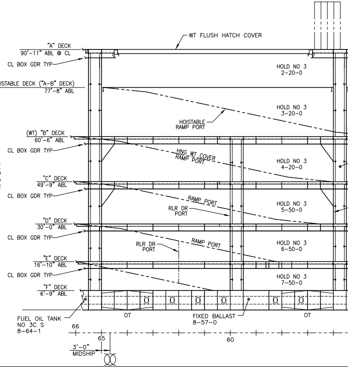
WT FLUSH HATCH COVER
"A" DECK
90'-11" ABL @ CL
CL BOX GDR TYP
HOISTABLE DECK ("A-B" DECK)
77'-8" ABL
(WT) "B" DECK
60'-6" ABL
CL BOX GDR TYP
"C" DECK
49'-9" ABL
CL BOX GDR TYP
"D" DECK
30'-0" ABL
CL BOX GDR TYP
"E" DECK
16'-10" ABL
CL BOX GDR TYP
"F" DECK
6'-9" ABL
HOLD NO 3
2-20-0
HOISTABLE
RAMP PORT
HOLD NO 3
3-20-0
HNG WT COVER
RAMP PORT
HOLD NO 3
4-20-0
RAMP PORT
RLR DR
PORT
HOLD NO 3
5-50-0
RLR DR
PORT
RAMP PORT
HOLD NO 3
6-50-0
HOLD NO 3
7-50-0
OT
OT
FIXED BALLAST
8-57-0
FUEL OIL TANK
NO 3C S
8-64-1
66
65
60
3'-0"
MIDSHIP

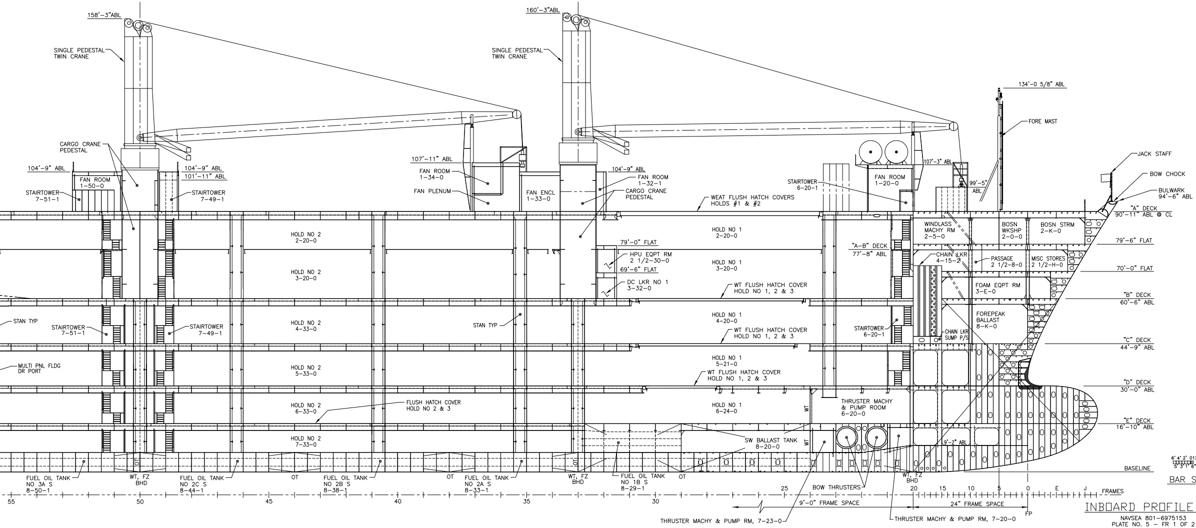
158'-3"ABL
SINGLE PEDESTAL TWIN CRANE
CARGO CRANE PEDESTAL
104'-9" ABL
FAN ROOM 1-50-0
STAIRTOWER 7-51-1
104'-9" ABL
101'-11" ABL
STAIRTOWER 7-49-1
160'-3"ABL
SINGLE PEDESTAL TWIN CRANE
107'-11" ABL
FAN ROOM 1-34-0
FAN PLENUM
FAN ENCL 1-33-0
104'-9" ABL
FAN ROOM 1-32-1
CARGO CRANE PEDESTAL
WEAT FLUSH HATCH COVERS HOLDS #1 & #2
STAIRTOWER 6-20-1
FAN ROOM 1-20-0
107'-3" ABL
99'-5" ABL
134'-0 5/8" ABL
FORE MAST
JACK STAFF
BOW CHOCK
BULWARK 94'-6" ABL
"A" DECK 90'-11" ABL @ CL
HOLD NO 2 2-20-0
HOLD NO 2 3-20-0
HOLD NO 2 4-33-0
HOLD NO 2 5-33-0
HOLD NO 2 6-33-0
HOLD NO 2 7-33-0
STAN TYP
STAIRTOWER 7-51-1
STAIRTOWER 7-49-1
MULTI PNL FLDG DR PORT
STAN TYP
FLUSH HATCH COVER HOLD NO 2 & 3
HOLD NO 1 2-20-0
79'-0" FLAT
HPU EQPT RM 2 1/2-30-0
69'-6" FLAT
DC LKR NO 1 3-32-0
HOLD NO 1 3-20-0
WT FLUSH HATCH COVER HOLD NO 1, 2 & 3
HOLD NO 1 4-20-0
WT FLUSH HATCH COVER HOLD NO 1, 2 & 3
HOLD NO 1 5-21-0
WT FLUSH HATCH COVER HOLD NO 1, 2 & 3
HOLD NO 1 6-24-0
WT
THRUSTER MACHY & PUMP ROOM 6-20-0
SW BALLAST TANK 8-20-0
WT
"A-B" DECK 77'-8" ABL
STAIRTOWER 6-20-1
WINDLASS MACHY RM 2-5-0
BOSN WKSHP 2-0-0
BOSN STRM 2-K-0
79'-6" FLAT
CHAIN LKR 4-15-2
PASSAGE 2 1/2-8-0
MISC STORES 2 1/2-H-0
70'-0" FLAT
FOAM EQPT RM 3-E-0
"B" DECK 60'-6" ABL
FOREPEAK BALLAST 8-K-0
CHAIN LKR SUMP P/S
"C" DECK 44'-9" ABL
"D" DECK 30'-0" ABL
"E" DECK 16'-10" ABL
9'-2" ABL
BASELINE
6' 4' 2' 0 12
5' 3' 1' 6"
BAR S
OT
FUEL OIL TANK NO 3A S 8-50-1
WT, FZ BHD
FUEL OIL TANK NO 2C S 8-44-1
OT
FUEL OIL TANK NO 2B S 8-38-1
OT
FUEL OIL TANK NO 2A S 8-33-1
OT
WT, FZ BHD
FUEL OIL TANK NO 1B S 8-29-1
OT
BOW THRUSTERS
WT, FZ BHD
55
50
45
40
35
30
25
20
15
10
5
0
E
J
FRAMES
9'-0" FRAME SPACE
24" FRAME SPACE
FP
THRUSTER MACHY & PUMP RM, 7-23-0
THRUSTER MACHY & PUMP RM, 7-20-0

INBOARD PROFILE

NAVSEA 801-6975153
PLATE NO. 5 – FR 1 OF 2

REVISIONS

REV	SH	ZN	DESCRIPTION

REVISIONS

REV	SH	ZN	DESCRIPTION
A	3	4–D	1. PLATE NO 5, FR 1– REVISED JACK STAFF PER DEV.
	3	5–D	2. PLATE NO 5, FR 1– ADDED VL TO FORE MAST PER DEV.
	3	5–D 8–D	**3. PLATE NO 5, FR 1– REVISED BOOM REST STRUCT AT FR 20 & 37 PER DEV.**
	3	22–B	4. PLATE NO 5, FR 2– REVISED BHD 113 FROM OT TO WT PER DEV.
			ITEM 1 THRU 4 PER DEV.
			BY: MP 2/18/98 APVD: WGS 3/6/98
B	3	18–F	1. PLATE NO 5, FR 2– REVISED MAIN MAST & MAIN MAST STOWAGE PER DEV.
			ITEM 1 PER DEV.
			BY: LWS 12/23/98 APVD:

DRAWING DISTRIBUTION

REV	ISSUE TYPE	DATE OF ISSUE
–	F	7/15/97
A	F	3/9/98
B	F	

5'
3'
1'
6"
2"
6'
4'
2'
0
12"

CALE

FWD

REFERENCES

REV	NO	TITLE	DRAWING NO
	19	C & A – 03 LEVEL & ABOVE	16–01–18 801–6975201
	18	C & A – 01 LEVEL & 02 LEVEL	16–01–17 801–6975200
	17	C & A – "A" DECK AFT FR 71	16–01–16 801–6975199
	16	C & A – "A" DECK FWD FR 71	16–01–15 801–6975198
	15	C & A – "AB" DECK AFT FR 71	16–01–14 801–6975197
	14	C & A – "AB" DECK FWD FR 71	16–01–13 801–6975196
	13	C & A – "B" DECK AFT FR 71	16–01–12 801–6975195
	12	C & A – "B" DECK FWD FR 71	16–01–11 801–6975194
	11	C & A – "C" DECK AFT FR 71	16–01–10 801–6975193
	10	C & A – "C" DECK FWD FR 71	16–01–09 801–6975192
	9	C & A – "D" DECK AFT FR 71	16–01–08 801–6975191
	8	C & A – "D" DECK FWD FR 71	16–01–07 801–6975190
	7	C & A – "E" DECK AFT FR 71	16–01–06 801–6975189
	6	C & A – "E" DECK FWD FR 71	16–01–05 801–6975188
	5	C & A – "F" DECK AFT FR 71	16–01–04 801–6975187
	4	C & A – "F" DECK FWD FR 71	16–01–03 801–6975186
	3	C & A – INNERBOTTOM AFT FR 71	16–01–02 801–6975185
	2	C & A – INNERBOTTOM FWD FR 71	16–01–01 801–6975184
	1	SPECIFICATIONS FOR BUILDING STRATEGIC SEALIFT CSP/S–24	

RESERVATIONS

NO	DESCRIPTION

UNIT:

CDRL: B031–2

DISTRIBUTION STATEMENT: APPROVED FOR PUBLIC RELEASE, DISTRIBUTION IS UNLIMITED.

THIS DWG INCORPORATES THE FOLLOWING CHANGE ORDERS

HMR	HMR	HMR	FMR	FMR	FMR
001			024		
			038		
			067		
			153		
			168		

AVONDALE HULL NO	VESSEL	AVONDALE HULL NO	VESSEL
2373	T–AKR 300		

Avondale
Shipyards Division
P O BOX 50280
NEW ORLEANS
LA 70150–0280
CAGE 1CC97

AVONDALE JOB NO **C3 – 222**

COMMANDER MILITARY SEALIFT COMMAND
WASHINGTON, DC 20398–5100

CONTRACT NUMBER
N00024–93–C–2205

		DATE
DRAWN	JD/MP/DF	6–27–97
CHECKED	LWS	6–27–97
APVD	DWL	7–14–97
APVD	BJG	7–14–97

T–AKR 300 STRATEGIC SEALIFT SHIP

BOOKLET OF GEN PLANS
INBOARD PROFILE

(T–AKR 300 ONLY)

SIZE **H**

AVONDALE DWG NO C3–222 01–03–07 REV B

CAGE 94421 DWG NO COMSC 801–6975153

SCALE 3/32" = 1'–0" SH NO 3 OF 9

CAGE 94421 COMSC DWG NO 801–6975153 AVONDALE DWG NO C3–222 01–03–07 (SH 3 OF 9) REV B

CAGE 94421 COMSC DWG NO 801–6975153 AVONDALE DWG NO C3–222 01–03–07 (SH 3 OF 9) REV B

CAGE 94421 COMSC DWG NO 801–6975153 AVONDALE DWG NO C3–222 01–03–07 (SH 3 OF 9) REV B

H G F E D C B A

AVONDALE CAGE 94421
C3-SSS
AVONDALE DWG NO 01-03-07 (SH 4 OF 8)
REV B
CDMSC DWG NO 801-6975153

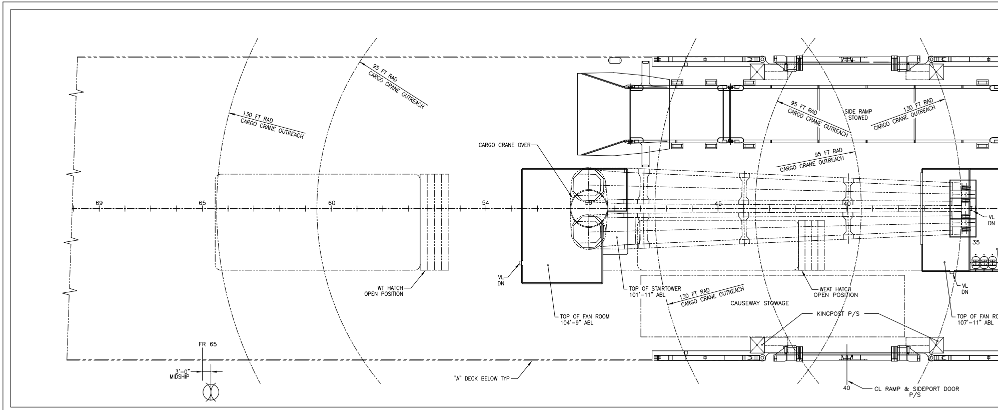

95 FT RAD
CARGO CRANE OUTREACH
130 FT RAD
CARGO CRANE OUTREACH
95 FT RAD
CARGO CRANE OUTREACH
SIDE RAMP
STOWED
130 FT RAD
CARGO CRANE OUTREACH
CARGO CRANE OVER
95 FT RAD
CARGO CRANE OUTREACH
69
65
60
54
50
45
40
35
VL
DN
VL
DN
VL
DN
WT HATCH
OPEN POSITION
TOP OF STAIRTOWER
101'-11" ABL
130 FT RAD
CARGO CRANE OUTREACH
CAUSEWAY STOWAGE
WEAT HATCH
OPEN POSITION
TOP OF FAN ROOM
104'-9" ABL
KINGPOST P/S
TOP OF FAN RO
107'-11" ABL
FR 65
3'-0"
MIDSHIP
"A" DECK BELOW TYP
40
CL RAMP & SIDEPORT DOOR
P/S

CAGE	CDMSC DWG NO	SH	REV
94421	801-6975153	4	B

AVONDALE CAGE 94421
C3-SSS
AVONDALE DWG NO 01-03-07 (SH 4 OF 8)
REV B
CDMSC DWG NO 801-6975153

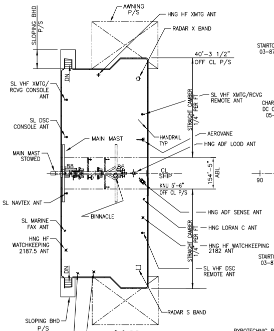
SLOPING BHD P/S
AWNING P/S
HNG HF XMTG ANT
RADAR X BAND
40'-3 1/2" OFF CL P/S
SL VHF XMTG/RCVG CONSOLE ANT
SL VHF XMTG/RCVG REMOTE ANT
STRAIGHT CAMBER 1/4" PER FT
SL DSC CONSOLE ANT
MAIN MAST
HANDRAIL TYP
AEROVANE
HNG ADF LOOD ANT
MAIN MAST STOWED
88
86
CL SHIP
154'-5" ABL
KNU 5'-6" OFF CL P/S
SL NAVTEX ANT
HNG ADF SENSE ANT
BINNACLE
SL MARINE FAX ANT
HNG LORAN C ANT
HNG HF WATCHKEEPING 2187.5 ANT
HNG HF WATCHKEEPING 2182 ANT
SL VHF DSC REMOTE ANT
DN
SLOPING BHD P/S
RADAR S BAND
HNG AM/SW ANT
HNG HF RCVG ANT

"06" LEVEL
HOUSE TOP
154'-5" ABL
FRAME SPACING = 9'-0"

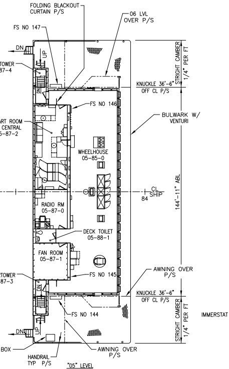
FOLDING BLACKOUT CURTAIN P/S
06 LVL OVER P/S
FS NO 147
DN
UP
STAIRTOWER 03-87-4
STRIGHT CAMBER 1/4" PER FT
KNUCKLE 36'-6" OFF CL P/S
FS NO 146
BULWARK W/ VENTURI
CHART ROOM DC CENTRAL 05-87-2
WHEELHOUSE 05-85-0
90
84
CL SHIP
144'-11" ABL
RADIO RM 05-87-0
DECK TOILET 05-88-1
FAN ROOM 05-87-1
STAIRTOWER 03-87-3
FS NO 145
AWNING OVER P/S
KNUCKLE 36'-6" OFF CL P/S
STRIGHT CAMBER 1/4" PER FT
IMMERSTAT
FS NO 144
PYROTECHNIC BOX
HANDRAIL TYP P/S
AWNING OVER P/S

"05" LEVEL
144'-11" ABL
FRAME SPACING = 9'-0"

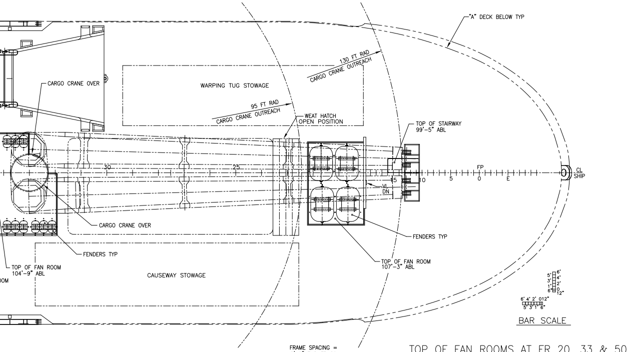
"A" DECK BELOW TYP
CARGO CRANE OVER
WARPING TUG STOWAGE
130 FT RAD CARGO CRANE OUTREACH
95 FT RAD CARGO CRANE OUTREACH
WEAT HATCH OPEN POSITION
TOP OF STAIRWAY 99'-5" ABL
30
25
15
10
5
FP
0
E
VL
DN
CL SHIP
CARGO CRANE OVER
FENDERS TYP
FENDERS TYP
TOP OF FAN ROOM 104'-9" ABL
OOM
TOP OF FAN ROOM 107'-3" ABL
CAUSEWAY STOWAGE
5' 4' 2' 1' 0 6" 12"
6' 4' 2' 0 12" 5' 3' 1' 6"
BAR SCALE

FRAME SPACING =
2' 0" FWD FR 20
9' 0" AFT FR 20

TOP OF FAN ROOMS AT FR 20, 33 & 50

NAVSEA 801-6975153
PLATE NO. 8 FR 1 OF 1

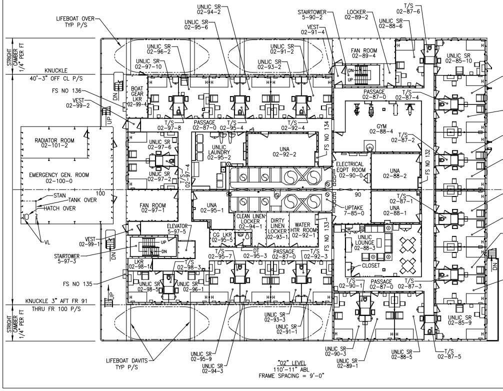
LIFEBOAT OVER TYP P/S
UNLIC SR 02-94-2
UNLIC SR 02-95-6
STAIRTOWER 5-90-2
VEST 02-91-4
LOCKER 02-89-2
UNLIC SR 02-88-6
T/S 02-87-6
STRIGHT CAMBER 1/4" PER FT
UNLIC SR 02-96-2
UNLIC SR 02-97-10
UNLIC SR 02-91-2
UNLIC SR 02-93-2
FAN ROOM 02-89-4
UNLIC SR 02-85-10
KNUCKLE 40'-3" OFF CL P/S
FS NO 136
VEST 02-99-2
BOAT GEAR LKR 02-99-4
DN
UP
PASSAGE 02-87-0
T/S 02-87-4
T/S 02-97-8
PASSAGE 02-87-0
T/S 02-95-4
T/S 02-92-4
FS NO 134
GYM 02-88-4
T/S 02-87-2
RADIATOR ROOM 02-101-2
UNLIC SR 02-97-6
UNLIC LAUNDRY 02-95-2
UNA 02-92-2
FS NO 132
ELECTRICAL EQPT ROOM 02-90-0
UNA 02-88-2
EMERGENCY GEN. ROOM 02-100-0
UNLIC SR 02-97-2
T/S 02-97-4
95
90
100
STAN
TANK OVER
HATCH OVER
FAN ROOM 02-97-1
UNA 02-95-1
UPTAKE 7-85-0
T/S 02-87-1
UNA 02-88-1
VL
CLEAN LINEN LOCKER 02-94-1
DIRTY LINEN LOCKER 02-93-1
WATER HTR ROOM 02-92-1
FS NO 133
ELEVATOR 5-97-5
UNLIC LOUNGE 02-88-3
VEST 02-99-1
CG LKR 02-95-5
STAIRTOWER 5-97-3
T/S 02-95-7
DT 02-95-3
PASSAGE 02-87-0
T/S 02-92-3
CLOSET
LKR 02-98-1
T/S 02-98-3
FS NO 135
UNLIC SR 02-98-5
UNLIC SR 02-96-1
T/S 02-90-1
PASSAGE 02-87-0
T/S 02-87-3
KNUCKLE 3" AFT FR 91 THRU FR 100 P/S
UNLIC SR 02-93-3
UNLIC SR 02-91-1
UNLIC SR 02-85-9
STRIGHT CAMBER 1/4" PER FT
LIFEBOAT DAVITS TYP P/S
UNLIC SR 02-95-9
UNLIC SR 02-94-3
UNLIC SR 02-90-3
UNLIC SR 02-89-1
UNLIC SR 02-88-5
T/S 02-87-5
H
UP
DN

"02" LEVEL
110'-11" ABL
FRAME SPACING = 9'-0"

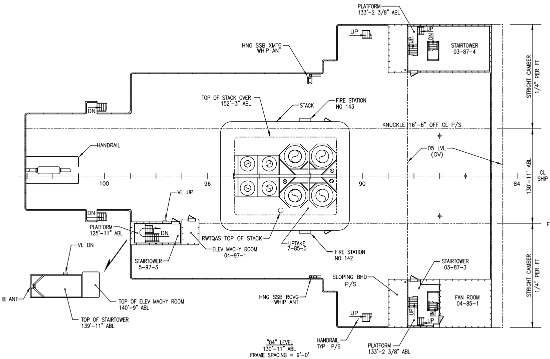
PLATFORM 133'-2 3/8" ABL
UP
DN
STAIRTOWER 03-87-4
HNG SSB XMTG WHIP ANT
TOP OF STACK OVER 152'-3" ABL
STACK
FIRE STATION NO 143
KNUCKLE 16'-6" OFF CL P/S
HANDRAIL
05 LVL (OV)
STRIGHT CAMBER 1/4" PER FT
130'-11" ABL
CL SHIP
100
96
90
84
VL UP
PLATFORM 125'-11" ABL
RWTQAS TOP OF STACK
ELEV MACHY ROOM 04-97-1
UPTAKE 7-85-0
FIRE STATION NO 142
STAIRTOWER 5-97-3
VL DN
STAIRTOWER 03-87-3
SLOPING BHD P/S
HNG SSB RCVG WHIP ANT
FAN ROOM 04-85-1
B ANT
TOP OF ELEV MACHY ROOM 140'-9" ABL
TOP OF STAIRTOWER 139'-11" ABL
HANDRAIL TYP P/S
PLATFORM 133'-2 3/8" ABL

"04" LEVEL
130'-11" ABL
FRAME SPACING = 9'-0"

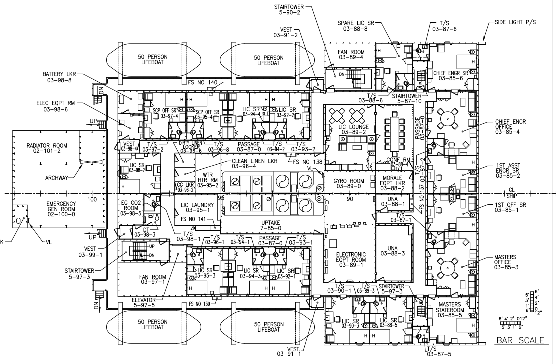
STAIRTOWER 5-90-2
VEST 03-91-2
SPARE LIC SR 03-88-8
T/S 03-87-6
SIDE LIGHT P/S
50 PERSON LIFEBOAT
50 PERSON LIFEBOAT
BATTERY LKR 03-98-8
FS NO 140
FAN ROOM 03-89-4
CHIEF ENGR SR 03-85-6
ELEC EQPT RM 03-98-6
SCP OFF SR 03-97-4
SCP OFF SR 03-95-4
LIC SR 03-94-4
LIC SR 03-92-2
STAIRTOWER 5-87-10
03-88-6
CHIEF ENGR OFFICE 03-85-4
RADIATOR ROOM 02-101-2
VEST 03-98-4
T/S 03-97-2
DIRTY LINEN LOCKER 03-96-6
T/S 03-96-8
PASSAGE 03-87-0
T/S 03-94-2
T/S 03-93-2
LIC LOUNGE 03-89-2
PASSAGE 03-87-0
CLEAN LINEN LKR 03-96-4
FS NO 138
VL
CONF RM 03-88-4
LIC SR 03-98-2
WTR HTR RM 03-95-2
1ST ASST ENGR SR 03-85-2
ARCHWAY
CG LKR 03-96-2
GYRO ROOM 03-89-0
MORALE EQPT LKR 03-88-2
T/S 03-87-2
EG CO2 ROOM 03-98-5
EMERGENCY GEN ROOM 02-100-0
100
LIC LAUNDRY 03-95-1
95
90
UNA 03-88-1
FS NO 137
CL SHIP
1ST OFF SR 03-85-1
FS NO 141
T/S 03-87-1
FUEL OIL TANK 02-102-1
VL
DT 03-98-3
UPTAKE 7-85-0
T/S 03-98-1
T/S 03-96-1
T/S 03-94-1
PASSAGE 03-87-0
T/S 03-93-1
VEST 03-99-1
ELECTRONIC EQPT ROOM 03-89-1
UNA 03-88-3
MASTERS OFFICE 03-85-3
STAIRTOWER 5-97-3
LIC SR 03-95-3
LIC SR 03-94-3
LIC SR 03-92-1
FAN ROOM 03-97-1
T/S 03-90-1
T/S 03-89-3
STAIRTOWER 5-97-3
ELEVATOR 5-97-5
FS NO 139
MASTERS STATEROOM 03-85-5
LIC SR 03-90-3
LIC SR 03-88-5
50 PERSON LIFEBOAT
50 PERSON LIFEBOAT
VEST 03-91-1
T/S 03-87-5
BAR SCALE

"03" LEVEL
120'-11" ABL
FRAME SPACING = 9'-0"

"03" LEVEL & ABOVE

NAVSEA 801-6975153
PLATE NO. 6 – FR 1 OF 1

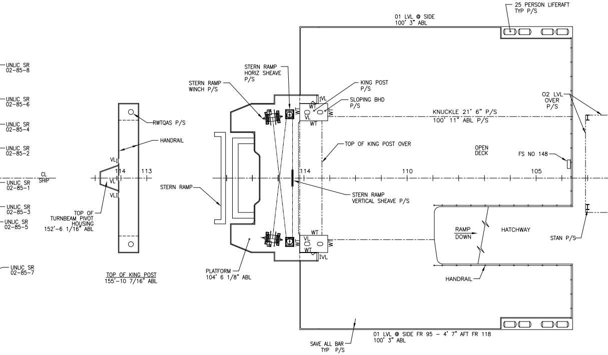
UNLIC SR 02-85-8
UNLIC SR 02-85-6
UNLIC SR 02-85-4
UNLIC SR 02-85-2
UNLIC SR 02-85-1
UNLIC SR 02-85-3
UNLIC SR 02-85-5
UNLIC SR 02-85-7
CL SHIP
TOP OF TURNBEAM PIVOT HOUSING 152'-6 1/16" ABL
RWTQAS P/S
HANDRAIL
VL
114
113
TOP OF KING POST 155'-10 7/16" ABL
STERN RAMP WINCH P/S
STERN RAMP HORIZ SHEAVE P/S
KING POST P/S
SLOPING BHD P/S
WT
VL
STERN RAMP
STERN RAMP VERTICAL SHEAVE P/S
PLATFORM 104' 6 1/8" ABL
01 LVL @ SIDE 100' 3" ABL
25 PERSON LIFERAFT TYP P/S
KNUCKLE 21' 6" P/S
100' 11" ABL P/S
TOP OF KING POST OVER
OPEN DECK
02 LVL OVER P/S
FS NO 148
110
105
RAMP DOWN
HATCHWAY
STAN P/S
HANDRAIL
01 LVL @ SIDE FR 95 – 4' 7" AFT FR 118 100' 3" ABL
SAVE ALL BAR TYP P/S

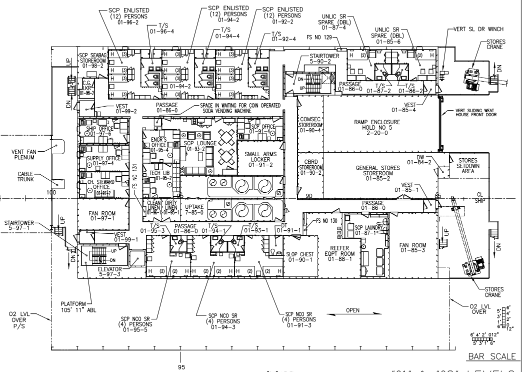
SCP ENLISTED (12) PERSONS 01-96-2
T/S 01-96-4
SCP ENLISTED (12) PERSONS 01-94-2
T/S 01-94-4
SCP ENLISTED (12) PERSONS 01-92-2
T/S 01-92-4
UNLIC SR SPARE (DBL) 01-87-4
FS NO 129
UNLIC SR SPARE (DBL) 01-85-6
VERT SL DR WINCH
STORES CRANE
SCP SEABAG STOREROOM 01-98-2
STAIRTOWER 5-90-2
C.G. LKR 01-98-2
01-94-2
PASSAGE 01-86-0
T/S 01-87-2
T/S 01-86-2
VEST 01-99-2
PASSAGE 01-86-0
SPACE IN WAITING FOR COIN OPERATED SODA VENDING MACHINE
VEST 01-85-4
VERT SLIDING WEAT HOUSE FRONT DOOR
SHIP OFFICE 01-97-6
ENGR'S OFFICE 01-95-4
SCP LOUNGE 01-93-2
SCP OFFICE 01-91-4
COMSEC STOREROOM 01-90-4
RAMP ENCLOSURE HOLD NO 5 2-20-0
VENT FAN PLENUM
SUPPLY OFFICE 01-97-4
SMALL ARMS LOCKER 01-91-2
CABLE TRUNK
FS NO 131
TECH LIB 01-95-2
CBRD STOREROOM 01-90-2
GENERAL STORES STOREROOM 01-85-2
DW 01-84-2
STORES SETDOWN AREA
CH. STEWARD OFFICE 01-97-2
VEST 01-85-1
100
90
85
CL SHIP
FAN ROOM 01-97-1
CLEAN LINEN 01-96-1
DIRTY LINEN 01-95-1
UPTAKE 7-85-0
PASSAGE 01-86-0
STAIRTOWER 5-97-1
T/S 01-95-3
PASSAGE 01-86-0
T/S 01-94-1
T/S 01-93-1
DT 01-91-1
FS NO 130
SCP LAUNDRY 01-87-1
VEST 01-99-1
SLOP CHEST 01-90-1
REEFER EQPT ROOM 01-88-1
FAN ROOM 01-85-3
ELEVATOR 5-97-3
PLATFORM 105' 11" ABL
02 LVL OVER P/S
SCP NCO SR (4) PERSONS 01-95-5
SCP NCO SR (4) PERSONS 01-94-3
SCP NCO SR (4) PERSONS 01-91-3
OPEN
STORES CRANE
02 LVL OVER
95
BAR SCALE

"01" LEVEL
100'-11" ABL
FRAME SPACING = 9'-0"

"01" & "02" LEVELS

NAVSEA 801-6975153
PLATE NO. 7 – FR 1 OF 1

CAGE	COMSC DWG NO	SH	REV
94421	801-6975153	4	B

REVISIONS

REV	SH	ZN	DESCRIPTION

REVISIONS

REV	SH	ZN	DESCRIPTION
A	4	7-C	1. PLATE NO. 7, FR 1, 01 LVL- ADDED FS NO 148 PER DEV.
	4	8-E 8-H	2. PLATE NO. 6, FR 1, 04 LVL- ADDED INCL LDR UP PORT & STBD PER DEV.
	4	8-F	3. PLATE NO. 6, FR 1, 04 LVL- ADDED RWTQAS TOP OF STACK PER DEV.
	4	11-F	4. PLATE NO. 6, FR 1, 05 LVL- REVISED DR SWING OF DR INTO RADIO ROOM 05-87-0 FROM FWD & INBD TO FWD & OUTBD PER DEV.
	4	11-E	5. PLATE NO. 6, FR 1, 05 LVL- ADDED INCL LDR PORT & STBD PER DEV.
	4	15-B 18-B	6. PLATE NO. 8, FR 1- REVISED BOOM REST AT FR 20 & 37 PER DEV.
	4	13-C	7. PLATE NO. 7, FR 1, 02 LVL- REVISED DR IN TO RAD RM 02-101-2 FROM AFT & INBD TO AFT & OUTBD PER DEV.
	4	4-D	8. PLATE NO. 7, FR 1, 01 LVL- REVISED COMPT NO OF FOLLOWING: T/S 01-87-2 TO 01-86-2 T/S 01-87-4 TO 01-87-2 UNLIS SR SPARE 01-87-6 TO 01-87-4
			ITEMS 1 THRU 8 PER DEV.
			BY: MP 2/18/98 APVD: WGS 3/6/98
B	4	6-C	1. PLATE NO. 7, FR 1, 01 LVL- ADDED SPACE IN WAITING FOR COIN OPERATED SODA VENDING MACHINE PER DEV.
	4	11-G 11-E	2. PLATE NO. 6, FR 1, 05 LVL- RELOCATED PYROTECHNIC BOX FROM FR 87, OUTBOARD OF BHD 36'-0" OFF CL (P) TO INBOARD OF HANDRAIL (S) PER DEV.
	4	11-G 11-E	3. PLATE NO. 6, FR 1, 05 LVL- ADDED INDICATION OF FOLDING BLACKOUT CURTAIN P/S PER BT ITEM NV-1041-01
	4	8-F	4. PLATE NO. 6, FR 1, 05 LVL- ADDED PIPE STAN FR 86 ON CL & FR 87, 14'-0" OFF CL (P/S) PER DEV.
	4	13-F	5. PLATE NO. 6, FR 1, 06 LVL- REVISED MAIN MAST STOWAGE & RELOCATED BINNACLE PER DEV.
	4	5-B	6. PLATE NO. 7, FR 1, 01 LVL- REVISED SWING OF DOOR INTO REFEER EQUIP ROOM 01-88-1 FROM OUTBD & FWD TO INBD & AFT PER DEV.
	4	5-C	7. PLATE NO. 7, FR 1, 01 LVL- REVISED COMPT NO OF SMALL ARMS LKR FROM 01-86-0 TO 01-91-2 TO CORRECT PER DEV.
			ITEM 1, 2, 4 & 5 THRU 7 PER DEV. ITEM 3 PER BT ITEM NV-1041-01.
			BY: LWS 12/23/98 APVD:

DRAWING DISTRIBUTION

REV	ISSUE TYPE	DATE OF ISSUE
–	F	7/15/97
A	F	3/9/98
B	F	

NO	DESCRIPTION

RESERVATIONS

UNIT:

CDRL: B031-2

DISTRIBUTION STATEMENT: APPROVED FOR PUBLIC RELEASE, DISTRIBUTION IS UNLIMITED.

THIS DWG INCORPORATES THE FOLLOWING CHANGE ORDERS

HMR	HMR	HMR	FMR	FMR	FMR
001			024		
			038		
			067		
			153		
			168		

AVONDALE HULL NO	VESSEL	AVONDALE HULL NO	VESSEL
2373	T-AKR 300		

Avondale
Shipyards Division
P O BOX 50280
NEW ORLEANS
LA 70150-0280
CAGE 1CC97

AVONDALE JOB NO **C3 - 222**

COMMANDER MILITARY SEALIFT COMMAND
WASHINGTON, DC 20398-5100

CONTRACT NUMBER N00024-93-C-2205

DRAWN	DATE
DEF/MP/JD	6-27-97
CHECKED	
LWS	6-27-97
APVD	
DWL	7-14-97
APVD	
BLG	7-14-97

T-AKR 300 STRATEGIC SEALIFT SHIP
BOOKLET OF GEN PLANS
"01" LEVEL & ABOVE
(T-AKR 300 ONLY)

SIZE H
AVONDALE DWG NO C3-222 01-03-07
REV B
CAGE 94421
DWG NO COMSC 801-6975153
SCALE 3/32" = 1'-0"
SH NO 4 OF 9

CAGE 94421
COMSC DWG NO 801-6975153
AVONDALE DWG NO C3-222 01-03-07 (SH 4 OF 9)
REV B

CAGE 94421 COMSC DWG NO 801-6975153 AVONDALE DWG NO C3-222 01-03-07 (SH 4 OF 9) REV B

CAGE 94421 COMSC DWG NO 801-6975153 AVONDALE DWG NO C3-222 01-03-07 (SH 4 OF 9) REV B

REFERENCES

REV	NO	TITLE	DRAWING NO
	3	C & A - 03 LEVEL & ABOVE	16-01-18 801-6975201
	2	C & A - 01 LEVEL & 02 LEVEL	16-01-17 801-6975200
	1	SPECIFICATIONS FOR BUILDING STRATEGIC SEALIFT CSP/S-24	

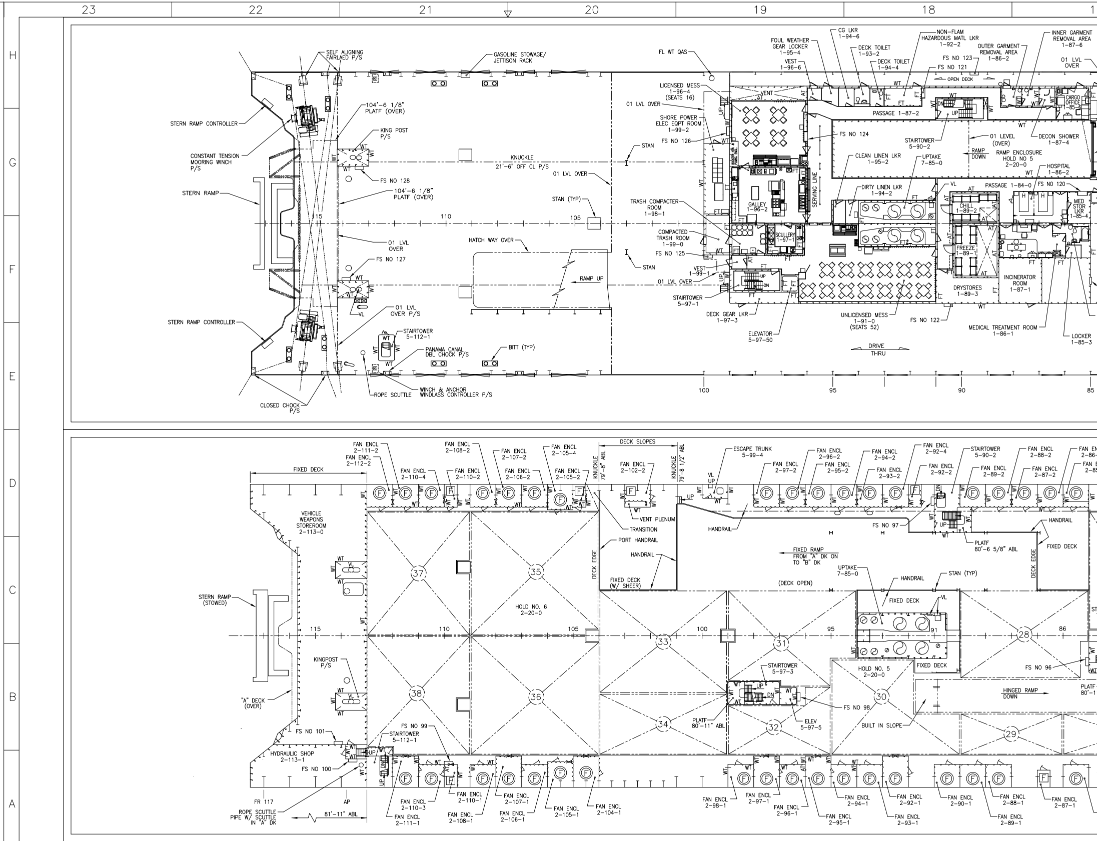
23
22
21
20
19
18
H
G
F
E
D
C
B
A
SELF ALIGNING FAIRLAED P/S
GASOLINE STOWAGE/ JETTISON RACK
FL WT QAS
FOUL WEATHER GEAR LOCKER 1-95-4
VEST 1-96-6
CG LKR 1-94-6
DECK TOILET 1-93-2
DECK TOILET 1-94-4
NON-FLAM HAZARDOUS MATL LKR 1-92-2
FS NO 123
FS NO 121
OUTER GARMENT REMOVAL AREA 1-86-2
INNER GARMENT REMOVAL AREA 1-87-6
01 LVL OVER
OPEN DECK
LICENSED MESS 1-96-4 (SEATS 16)
01 LVL OVER
VENT
PASSAGE 1-87-2
CARGO OFFICE 1-85-6
STERN RAMP CONTROLLER
104'-6 1/8" PLATF (OVER)
KING POST P/S
SHORE POWER ELEC EQPT ROOM 1-99-2
FS NO 126
STAN
FS NO 124
STAIRTOWER 5-90-2
01 LEVEL (OVER)
DECON SHOWER 1-87-4
CONSTANT TENSION MOORING WINCH P/S
KNUCKLE 21'-6" OFF CL P/S
CLEAN LINEN LKR 1-95-2
UPTAKE 7-85-0
RAMP DOWN
RAMP ENCLOSURE HOLD NO 5 2-20-0
HOSPITAL 1-86-2
01 LVL OVER
FS NO 128
SERVING LINE
DIRTY LINEN LKR 1-94-2
VL
PASSAGE 1-84-0
FS NO 120
STERN RAMP
104'-6 1/8" PLATF (OVER)
STAN (TYP)
TRASH COMPACTER ROOM 1-98-1
GALLEY 1-96-2
CHILL 1-89-2
MED STOR LKR 1-85-4
115
110
105
SCULLERY 1-97-1
01 LVL OVER
HATCH WAY OVER
COMPACTED TRASH ROOM 1-99-0
FS NO 125
FREEZE 1-89-1
FS NO 127
VEST 1-99-1
STAN
RAMP UP
01 LVL OVER
INCINERATOR ROOM 1-87-1
DRYSTORES 1-89-3
STAIRTOWER 5-97-1
01 LVL OVER P/S
STERN RAMP CONTROLLER
DECK GEAR LKR 1-97-3
UNLICENSED MESS 1-91-0 (SEATS 52)
FS NO 122
MEDICAL TREATMENT ROOM 1-86-1
LOCKER 1-85-3
STAIRTOWER 5-112-1
ELEVATOR 5-97-50
BITT (TYP)
PANAMA CANAL DBL CHOCK P/S
DRIVE THRU
100
95
90
85
CLOSED CHOCK P/S
ROPE SCUTTLE
WINCH & ANCHOR WINDLASS CONTROLLER P/S
WT
AT
FT
UP
DN
H
FAN ENCL 2-111-2
FAN ENCL 2-112-2
FAN ENCL 2-108-2
FAN ENCL 2-107-2
FAN ENCL 2-105-4
DECK SLOPES
KNUCKLE 79'-8" ABL
KNUCKLE 79'-8 1/2" ABL
FAN ENCL 2-102-2
ESCAPE TRUNK 5-99-4
FAN ENCL 2-96-2
FAN ENCL 2-94-2
FAN ENCL 2-92-4
STAIRTOWER 5-90-2
FAN ENCL 2-88-2
FAN ENCL 2-86-
FIXED DECK
FAN ENCL 2-110-4
FAN ENCL 2-110-2
FAN ENCL 2-106-2
FAN ENCL 2-105-2
VL UP
FAN ENCL 2-97-2
FAN ENCL 2-95-2
FAN ENCL 2-93-2
FAN ENCL 2-92-2
FAN ENCL 2-89-2
FAN ENCL 2-87-2
FAN E 2-8
VENT PLENUM
TRANSITION
HANDRAIL
FS NO 97
HANDRAIL
VEHICLE WEAPONS STOREROOM 2-113-0
PORT HANDRAIL
PLATF 80'-6 5/8" ABL
FIXED DECK
HANDRAIL
DECK EDGE
FIXED RAMP FROM "A" DK ON TO "B" DK
DECK EDGE
UPTAKE 7-85-0
HANDRAIL
STAN (TYP)
FIXED DECK (W/ SHEER)
(DECK OPEN)
FIXED DECK
37
35
STERN RAMP (STOWED)
HOLD NO. 6 2-20-0
ST
115
110
105
100
95
91
86
33
31
28
KINGPOST P/S
STAIRTOWER 5-97-3
HOLD NO. 5 2-20-0
FIXED DECK
FS NO 96
38
36
30
"A" DECK (OVER)
FS NO 98
HINGED RAMP DOWN
PLATF 80'-1
ELEV 5-97-5
34
32
29
PLATF 80'-11" ABL
BUILT IN SLOPE
FS NO 101
FS NO 99
STAIRTOWER 5-112-1
HYDRAULIC SHOP 2-113-1
FS NO 100
FR 117
AP
ROPE SCUTTLE PIPE W/ SCUTTLE IN "A" DK
81'-11" ABL
FAN ENCL 2-110-3
FAN ENCL 2-111-1
FAN ENCL 2-110-1
FAN ENCL 2-108-1
FAN ENCL 2-107-1
FAN ENCL 2-106-1
FAN ENCL 2-105-1
FAN ENCL 2-104-1
FAN ENCL 2-98-1
FAN ENCL 2-97-1
FAN ENCL 2-96-1
FAN ENCL 2-95-1
FAN ENCL 2-94-1
FAN ENCL 2-92-1
FAN ENCL 2-93-1
FAN ENCL 2-90-1
FAN ENCL 2-88-1
FAN ENCL 2-89-1
FAN ENCL 2-87-1
F
VL
23
22
21
20
19
18

CAGE	COMSC DWG NO
94421	80

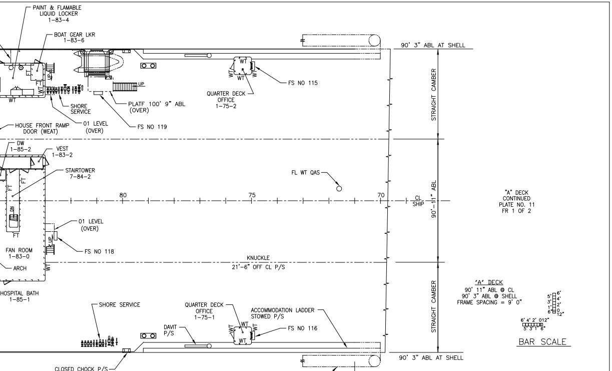
PAINT & FLAMABLE LIQUID LOCKER 1-83-4
BOAT GEAR LKR 1-83-6
SHORE SERVICE
PLATF 100' 9" ABL (OVER)
01 LEVEL (OVER)
HOUSE FRONT RAMP DOOR (WEAT)
FS NO 119
QUARTER DECK OFFICE 1-75-2
FS NO 115
90' 3" ABL AT SHELL
STRAIGHT CAMBER
DW 1-85-2
VEST 1-83-2
STAIRTOWER 7-84-2
FL WT QAS
80
75
70
CL SHIP
90'-11" ABL
"A" DECK CONTINUED PLATE NO. 11 FR 1 OF 2
01 LEVEL (OVER)
FS NO 118
FAN ROOM 1-83-0
ARCH
KNUCKLE 21'-6" OFF CL P/S
HOSPITAL BATH 1-85-1
SHORE SERVICE
QUARTER DECK OFFICE 1-75-1
ACCOMMODATION LADDER STOWED P/S
FS NO 116
DAVIT P/S
CLOSED CHOCK P/S
ACCOMMODATION LADDER DEPLOYED P/S
71
"A" DECK
90' 11" ABL @ CL
90' 3" ABL @ SHELL
FRAME SPACING = 9' 0"
BAR SCALE
WT
FT
UP
DN

"A" DECK AFT FR 71

NAVSEA 801-6975153
PLATE NO. 9 FR 2 OF 2

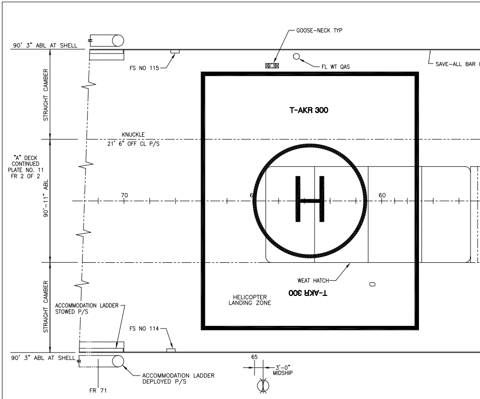
GOOSE-NECK TYP
90' 3" ABL AT SHELL
FS NO 115
FL WT QAS
SAVE-ALL BAR
STRAIGHT CAMBER
T-AKR 300
KNUCKLE 21' 6" OFF CL P/S
"A" DECK CONTINUED PLATE NO. 11 FR 2 OF 2
90'-11" ABL
70
60
H
WEAT HATCH
T-AKR 300
HELICOPTER LANDING ZONE
ACCOMMODATION LADDER STOWED P/S
FS NO 114
90' 3" ABL AT SHELL
ACCOMMODATION LADDER DEPLOYED P/S
65
3'-0" MIDSHIP
FR 71

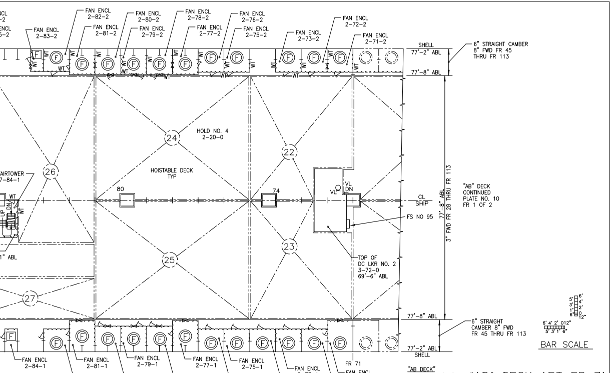
FAN ENCL 2-84-2
FAN ENCL 2-85-2
FAN ENCL 2-83-2
FAN ENCL 2-82-2
FAN ENCL 2-81-2
FAN ENCL 2-80-2
FAN ENCL 2-79-2
FAN ENCL 2-78-2
FAN ENCL 2-77-2
FAN ENCL 2-76-2
FAN ENCL 2-75-2
FAN ENCL 2-73-2
FAN ENCL 2-72-2
FAN ENCL 2-71-2
SHELL 77'-2" ABL
6" STRAIGHT CAMBER 8" FWD FR 45 THRU FR 113
77'-8" ABL
HOLD NO. 4 2-20-0
24
22
26
STAIRTOWER 7-84-1
HOISTABLE DECK TYP
80
74
VL DN
CL SHIP
FS NO 95
77'-8" ABL
3" FWD FR 28 THRU FR 113
"AB" DECK CONTINUED PLATE NO. 10 FR 1 OF 2
25
23
TOP OF DC LKR NO. 2 3-72-0 69'-6" ABL
27
77'-8" ABL
6" STRAIGHT CAMBER 8" FWD FR 45 THRU FR 113
77'-2" ABL
SHELL
BAR SCALE
FR 71
FAN ENCL 2-84-1
FAN ENCL 2-85-1
FAN ENCL 2-81-1
FAN ENCL 2-82-1
FAN ENCL 2-79-1
FAN ENCL 2-80-1
FAN ENCL 2-78-1
FAN ENCL 2-77-1
FAN ENCL 2-75-1
FAN ENCL 2-76-1
FAN ENCL 2-73-1
FAN ENCL 2-74-1
FAN ENCL 2-71-1
FAN ENCL 2-72-1
"AB DECK" FRAME SPACING = 9'-0"
F
WT

"AB" DECK AFT FR 71

NAVSEA 801-6975153
PLATE NO. 10 – FR 2 OF 2

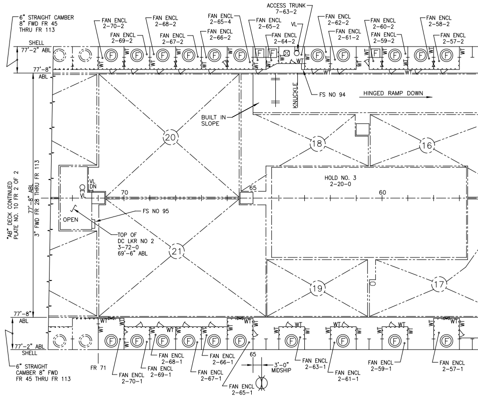
6" STRAIGHT CAMBER 8" FWD FR 45 THRU FR 113
SHELL 77'-2" ABL
77'-8" ABL
FAN ENCL 2-70-2
FAN ENCL 2-69-2
FAN ENCL 2-68-2
FAN ENCL 2-67-2
FAN ENCL 2-65-4
FAN ENCL 2-66-2
ACCESS TRUNK 7-63-2
FAN ENCL 2-65-2
VL
FAN ENCL 2-64-2
FAN ENCL 2-62-2
FAN ENCL 2-61-2
FAN ENCL 2-60-2
FAN ENCL 2-59-2
FAN ENCL 2-58-2
FAN ENCL 2-57-2
KNUCKLE
FS NO 94
HINGED RAMP DOWN
BUILT IN SLOPE
20
18
16
"AB" DECK CONTINUED PLATE NO. 10 FR 2 OF 2
77'-8" ABL
3" FWD FR 28 THRU FR 113
VL DN
70
65
60
HOLD NO. 3 2-20-0
OPEN
FS NO 95
TOP OF DC LKR NO 2 3-72-0 69'-6" ABL
21
19
17
77'-8" ABL
77'-2" ABL
SHELL
6" STRAIGHT CAMBER 8" FWD FR 45 THRU FR 113
FR 71
FAN ENCL 2-68-1
FAN ENCL 2-69-1
FAN ENCL 2-70-1
FAN ENCL 2-66-1
FAN ENCL 2-67-1
65
3'-0" MIDSHIP
FAN ENCL 2-65-1
FAN ENCL 2-63-1
FAN ENCL 2-61-1
FAN ENCL 2-59-1
FAN ENCL 2-57-1
WT

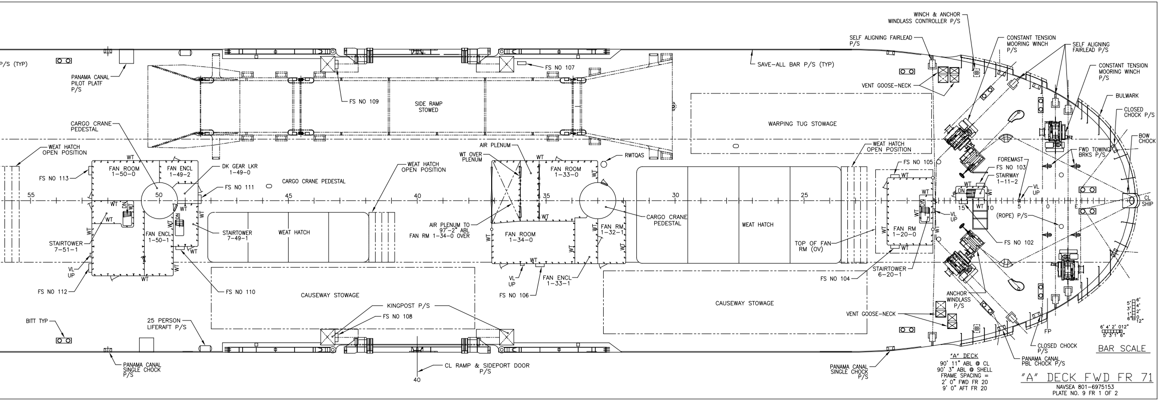

P/S (TYP)
PANAMA CANAL PILOT PLATF P/S
CARGO CRANE PEDESTAL
WEAT HATCH OPEN POSITION
FS NO 113
FAN ROOM 1-50-0
FAN ENCL 1-49-2
DK GEAR LKR 1-49-0
FS NO 111
CARGO CRANE PEDESTAL
WEAT HATCH OPEN POSITION
55
50
45
40
STAIRTOWER 7-51-1
FAN ENCL 1-50-1
STAIRTOWER 7-49-1
WEAT HATCH
VL UP
FS NO 112
FS NO 110
CAUSEWAY STOWAGE
BITT TYP
25 PERSON LIFERAFT P/S
KINGPOST P/S
FS NO 108
PANAMA CANAL SINGLE CHOCK P/S
CL RAMP & SIDEPORT DOOR P/S
FS NO 109
SIDE RAMP STOWED
FS NO 107
AIR PLENUM
WT OVER PLENUM
FAN ROOM 1-33-0
RWTQAS
AIR PLENUM TO 97'-2" ABL FAN RM 1-34-0 OVER
FAN ROOM 1-34-0
FAN RM 1-32-1
CARGO CRANE PEDESTAL
FAN ENCL 1-33-1
FS NO 106
35
30
25
WARPING TUG STOWAGE
WEAT HATCH
TOP OF FAN RM (OV)
CAUSEWAY STOWAGE
SAVE-ALL BAR P/S (TYP)
WINCH & ANCHOR WINDLASS CONTROLLER P/S
SELF ALIGNING FAIRLEAD P/S
VENT GOOSE-NECK
WEAT HATCH OPEN POSITION
FS NO 105
FAN RM 1-20-0
STAIRTOWER 6-20-1
FS NO 104
VENT GOOSE-NECK
VL UP
CONSTANT TENSION MOORING WINCH P/S
SELF ALIGNING FAIRLEAD P/S
CONSTANT TENSION MOORING WINCH P/S
BULWARK
CLOSED CHOCK P/S
BOW CHOCK
FWD TOWING BRKS P/S
FOREMAST
FS NO 103
STAIRWAY 1-11-2
VL UP
(ROPE) P/S
FS NO 102
ANCHOR WINDLASS P/S
CLOSED CHOCK P/S
PANAMA CANAL PBL CHOCK P/S
FP
CL SHIP
WT
DN
15 10 5 0

"A" DECK
90' 11" ABL @ CL
90' 3" ABL @ SHELL
FRAME SPACING =
2' 0" FWD FR 20
9' 0" AFT FR 20

BAR SCALE

"A" DECK FWD FR 71

NAVSEA 801-6975153
PLATE NO. 9 FR 1 OF 2

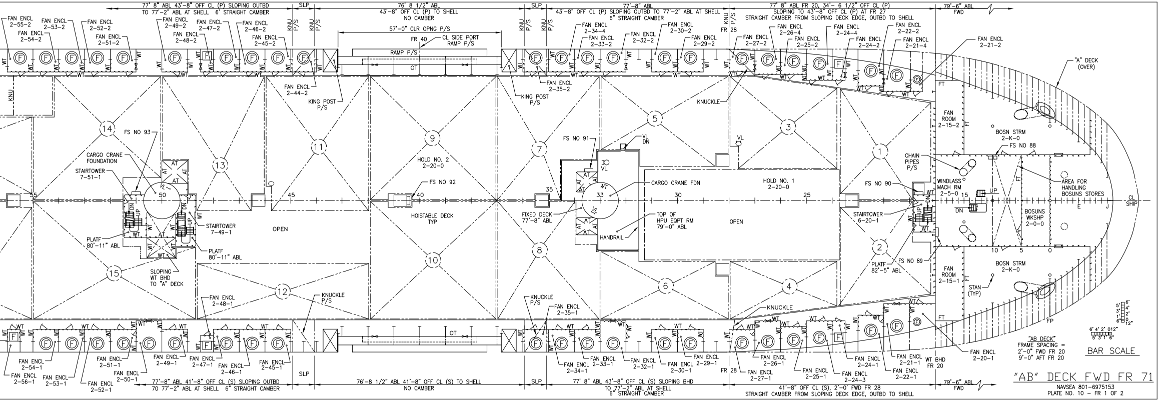

77' 8" ABL 43'-8" OFF CL (P) SLOPING OUTBD TO 77'-2" ABL AT SHELL 6" STRAIGHT CAMBER
SLP
76' 8 1/2" ABL 43'-8" OFF CL (P) TO SHELL NO CAMBER
SLP
77'-8" ABL 43'-8" OFF CL (P) SLOPING OUTBD TO 77'-2" ABL AT SHELL 6" STRAIGHT CAMBER
77' 8" ABL FR 20, 34'- 6 1/2" OFF CL (P) SLOPING TO 43'-8" OFF CL (P) AT FR 27 STRAIGHT CAMBER FROM SLOPING DECK EDGE, OUTBD TO SHELL
79'-6" ABL FWD
KNU P/S
FR 28
57'-0" CLR OPNG P/S
FR 40 CL SIDE PORT RAMP P/S
RAMP P/S
OT
FAN ENCL 2-55-2
FAN ENCL 2-53-2
FAN ENCL 2-54-2
FAN ENCL 2-52-2
FAN ENCL 2-51-2
FAN ENCL 2-49-2
FAN ENCL 2-47-2
FAN ENCL 2-48-2
FAN ENCL 2-46-2
FAN ENCL 2-45-2
FAN ENCL 2-44-2
KING POST P/S
KING POST P/S
FAN ENCL 2-35-2
FAN ENCL 2-34-4
FAN ENCL 2-33-2
FAN ENCL 2-32-2
FAN ENCL 2-30-2
FAN ENCL 2-29-2
FAN ENCL 2-27-2
FAN ENCL 2-26-4
FAN ENCL 2-25-2
FAN ENCL 2-24-4
FAN ENCL 2-24-2
FAN ENCL 2-22-2
FAN ENCL 2-21-4
FAN ENCL 2-21-2
"A" DECK (OVER)
KNUCKLE
FS NO 93
CARGO CRANE FOUNDATION
STAIRTOWER 7-51-1
PLATF 80'-11" ABL
STAIRTOWER 7-49-1
PLATF 80'-11" ABL
SLOPING WT BHD TO "A" DECK
OPEN
HOLD NO. 2 2-20-0
FS NO 92
HOISTABLE DECK TYP
FS NO 91
VL DN
VL
FIXED DECK 77'-8" ABL
CARGO CRANE FDN
TOP OF HPU EQPT RM 79'-0" ABL
HANDRAIL
HOLD NO. 1 2-20-0
OPEN
FS NO 90
STAIRTOWER 6-20-1
PLATF 82'-5" ABL
FS NO 89
CHAIN PIPES P/S
WINDLASS MACH RM 2-5-0
FAN ROOM 2-15-2
BOSN STRM 2-K-0
FS NO 88
AREA FOR HANDLING BOSUNS STORES
BOSUNS WKSHP 2-0-0
FAN ROOM 2-15-1
BOSN STRM 2-K-0
STAN (TYP)
FT
FP
CL SHIP
55 50 45 40 35 33 30 25 15 10 5
① ② ③ ④ ⑤ ⑥ ⑦ ⑧ ⑨ ⑩ ⑪ ⑫ ⑬ ⑭ ⑮
FAN ENCL 2-48-1
KNUCKLE P/S
KNUCKLE P/S
FAN ENCL 2-35-1
KNUCKLE
FAN ENCL 2-54-1
FAN ENCL 2-56-1
FAN ENCL 2-53-1
FAN ENCL 2-51-1
FAN ENCL 2-52-1
FAN ENCL 2-50-1
FAN ENCL 2-49-1
FAN ENCL 2-47-1
FAN ENCL 2-46-1
FAN ENCL 2-45-1
FAN ENCL 2-34-1
FAN ENCL 2-33-1
FAN ENCL 2-32-1
FAN ENCL 2-30-1
FAN ENCL 2-29-1
FAN ENCL 2-27-1
FAN ENCL 2-26-1
FAN ENCL 2-25-1
FAN ENCL 2-24-3
FAN ENCL 2-24-1
FAN ENCL 2-21-1
FAN ENCL 2-22-1
FAN ENCL 2-20-1
WT BHD FR 20
FR 28
77'-8" ABL 41'-8" OFF CL (S) SLOPING OUTBD 70 77'-2" ABL AT SHELL 6" STRAIGHT CAMBER
SLP
76'-8 1/2" ABL 41'-8" OFF CL (S) TO SHELL NO CAMBER
SLP
77' 8" ABL 43'-8" OFF CL (S) SLOPING BHD TO 77'-2" ABL AT SHELL 6" STRAIGHT CAMBER
41'-8" OFF CL (S), 2'-0' FWD FR 28 STRAIGHT CAMBER FROM SLOPING DECK EDGE, OUTBD TO SHELL
79'-6" ABL FWD

"AB DECK"
FRAME SPACING =
2'-0" FWD FR 20
9'-0" AFT FR 20

BAR SCALE

"AB" DECK FWD FR 71

NAVSEA 801-6975153
PLATE NO. 10 - FR 1 OF 2

CAGE	COMSC DWG NO	SH	REV
94421	801-6975153	5	B

REVISIONS

REV	SH	ZN	DESCRIPTION

REVISIONS

REV	SH	ZN	DESCRIPTION
A	5	5-B	1. PLATE NO 10, FR 1, "AB" DK- RELOCATED FS NO 89 TO BHD 20 PER DEV.
	5	12-D	2. PLATE NO 10, FR 1, "AB" DK- DELETED DR INTO FAN ENCL 2-65-4 IN LONG BHD 46'-10" OFF CL (P) PER DEV.
	5	12-D	3. PLATE NO 10, FR 1, "AB" DK- ADDED DR INTO FAN ENCL 2-65-4 IN TRANSV BHD 66 (P) PER DEV.
	5	7-F	4. PLATE NO 9, FR 1, "A" DK- REVISED FAN PLENUM TO AIR PLENUM PER DEV.
	5	1-B	5. ADDED FMR 128 TO CHANGE ORDER BLOCK.
			ITEM 1 THRU 5 PER DEV.
			BY: MP 2/18/98 APVD: WGS 3/6/98
B	5	22-B 22-C	1. PLATE NO 10, FR 2, "AB" DK- REVISED TRANSOM STRUCT IN WAY OF STERN RAMP PER DEV.
	5	22-E 22-G	2. PLATE NO 9, FR 2, "A" DK- REVISED TRANSOM STRUCT IN WAY OF STERN RAMP PER DEV.
	5	11-E 11-G	3. PLATE NO 9, FR 1, "A" DK- ADDED "T-AKR 300" TO HELICOPTER LANDING AREA PER DEV.
			ITEM 1 THRU 3 PER DEV.
			BY: LWS 12/23/98 APVD:

DRAWING DISTRIBUTION

REV	ISSUE TYPE	DATE OF ISSUE
-	F	7/15/97
A	F	3/9/98
B	F	

NO	DESCRIPTION

RESERVATIONS

UNIT:

CDRL: B031-2

DISTRIBUTION STATEMENT: APPROVED FOR PUBLIC RELEASE, DISTRIBUTION IS UNLIMITED.

THIS DWG INCORPORATES THE FOLLOWING CHANGE ORDERS

HMR	HMR	HMR	FMR	FMR	FMR
001			024		
			038		
			067		
			153		
			168		

AVONDALE HULL NO	VESSEL	AVONDALE HULL NO	VESSEL
2373	T-AKR 300		

REFERENCES

REV	NO	TITLE	DRAWING NO
	5	C & A – "A" DECK AFT FR 71	16-01-16 801-6975199
	4	C & A – "A" DECK FWD FR 71	16-01-15 801-6975198
	3	C & A – "AB" DECK AFT FR 71	16-01-14 801-6975197
	2	C & A – "AB" DECK FWD FR 71	16-01-13 801-6975196
	1	SPECIFICATIONS FOR BUILDING STRATEGIC SEALIFT CSP/S-24	

Avondale
Shipyards Division
P O BOX 50280
NEW ORLEANS
LA 70150-0280
CAGE 1CC97

AVONDALE JOB NO **C3 - 222**

COMMANDER MILITARY SEALIFT COMMAND
WASHINGTON, DC 20398-5100

CONTRACT NUMBER N00024-93-C-2205

DRAWN	DEF/JD/MP	6-27-97
CHECKED	LWS	6-27-97
APVD	DWL	7-14-97
APVD	BJG	7-14-97

T-AKR 300 STRATEGIC SEALIFT SHIP

BOOKLET OF GEN PLANS "AB DECK" & "A" DECK

(T-AKR 300 ONLY)

SIZE H
AVONDALE DWG NO C3-222 01-03-07 REV B
CAGE 94421 DWG NO COMSC 801-6975153
SCALE 3/32" = 1'-0" SH NO 5 OF 9

CAGE 94421 COMSC DWG NO 801-6975153 AVONDALE DWG NO C3-222 01-03-07 (SH 5 OF 9) REV B

CAGE 94421 COMSC DWG NO 801-6975153 AVONDALE DWG NO C3-222 01-03-07 (SH 5 OF 9) REV B

CAGE 94421 COMSC DWG NO 801-6975153 AVONDALE DWG NO C3-222 01-03-07 (SH 5 OF 9) REV B

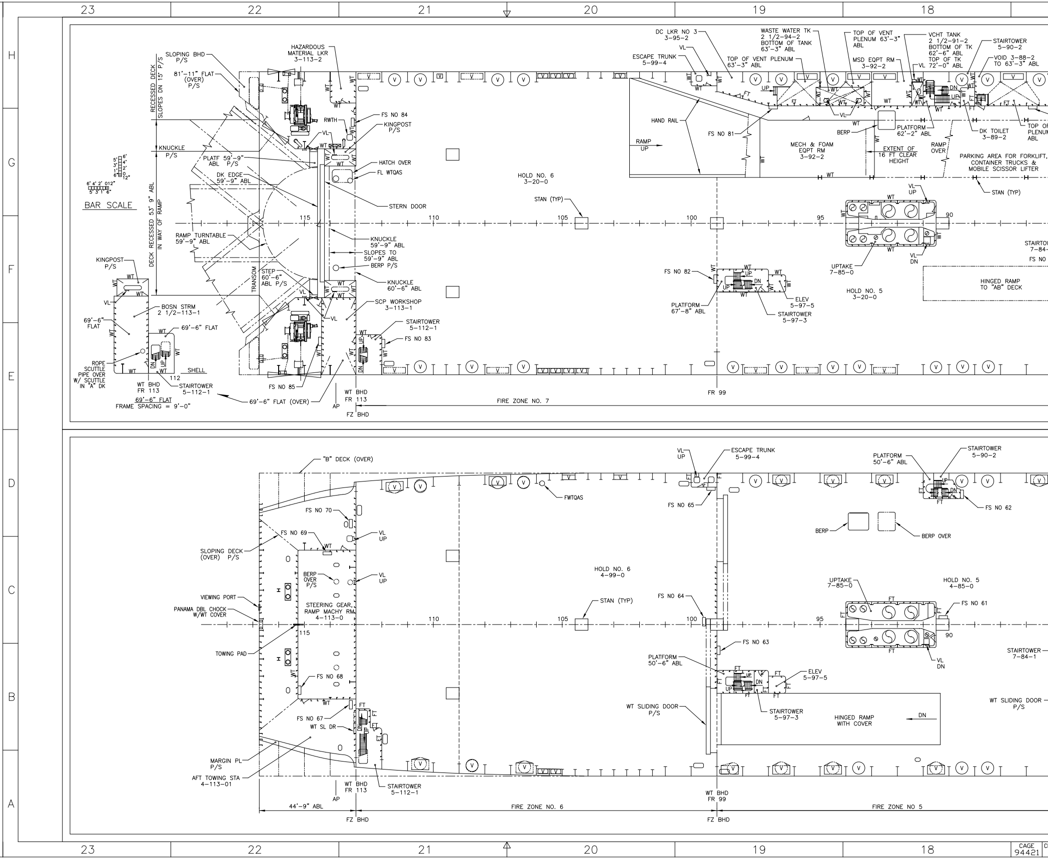

23
22
21
20
19
18
H
G
F
E
D
C
B
A
BAR SCALE
6' 4' 2' 0 12"
5' 3' 1' 6"
HAZARDOUS MATERIAL LKR 3-113-2
SLOPING BHD P/S
81'-11" FLAT (OVER) P/S
RECESSED DECK SLOPES DN 15' P/S
KNUCKLE P/S
DECK RECESSED 53' 9" ABL IN WAY OF RAMP
PLATF 59'-9" ABL P/S
DK EDGE 59'-9" ABL
RAMP TURNTABLE 59'-9" ABL
KINGPOST P/S
BOSN STRM 2 1/2-113-1
69'-6" FLAT
ROPE SCUTTLE PIPE OVER W/ SCUTTLE IN "A" DK
WT BHD FR 113
STAIRTOWER 5-112-1
69'-6" FLAT FRAME SPACING = 9'-0"
69'-6" FLAT (OVER)
SHELL
TRANSOM
STEP 60'-6" ABL P/S
FS NO 85
RWTH
VL
FS NO 84
KINGPOST P/S
HATCH OVER
FL WTQAS
STERN DOOR
KNUCKLE 59'-9" ABL
SLOPES TO 59'-9" ABL
BERP P/S
KNUCKLE 60'-6" ABL
SCP WORKSHOP 3-113-1
STAIRTOWER 5-112-1
FS NO 83
WT BHD FR 113
AP
FZ BHD
FIRE ZONE NO. 7
HOLD NO. 6 3-20-0
STAN (TYP)
115
110
105
100
95
90
112
WT
UP
DN
V
FR 99
DC LKR NO 3 3-95-2
ESCAPE TRUNK 5-99-4
HAND RAIL
RAMP UP
FS NO 81
TOP OF VENT PLENUM 63'-3" ABL
WASTE WATER TK 2 1/2-94-2 BOTTOM OF TANK 63'-3" ABL
MECH & FOAM EQPT RM 3-92-2
FT
BERP
TOP OF VENT PLENUM 63'-3" ABL
MSD EQPT RM 3-92-2
EXTENT OF 16 FT CLEAR HEIGHT
PLATFORM 62'-2" ABL
RAMP OVER
VCHT TANK 2 1/2-91-2 BOTTOM OF TK 62'-6" ABL TOP OF TK 72'-0" ABL
STAIRTOWER 5-90-2
VOID 3-88-2 TO 63'-3" ABL
DK TOILET 3-89-2
TOP OF PLENUM ABL
PARKING AREA FOR FORKLIFT, CONTAINER TRUCKS & MOBILE SCISSOR LIFTER
STAN (TYP)
VL UP
VL DN
UPTAKE 7-85-0
HOLD NO. 5 3-20-0
STAIRTOWER 7-84-
FS NO
HINGED RAMP TO "AB" DECK
FS NO 82
PLATFORM 67'-8" ABL
ELEV 5-97-5
STAIRTOWER 5-97-3
"B" DECK (OVER)
FWTQAS
FS NO 70
FS NO 69
VL UP
SLOPING DECK (OVER) P/S
BERP OVER P/S
VIEWING PORT
PANAMA DBL CHOCK W/WT COVER
STEERING GEAR, RAMP MACHY RM 4-113-0
TOWING PAD
FS NO 68
FS NO 67
WT SL DR
MARGIN PL P/S
AFT TOWING STA 4-113-01
WT BHD FR 113
STAIRTOWER 5-112-1
AP
44'-9" ABL
FIRE ZONE NO. 6
FZ BHD
HOLD NO. 6 4-99-0
STAN (TYP)
ESCAPE TRUNK 5-99-4
FS NO 65
FS NO 64
FS NO 63
PLATFORM 50'-6" ABL
WT SLIDING DOOR P/S
ELEV 5-97-5
STAIRTOWER 5-97-3
HINGED RAMP WITH COVER
DN
WT BHD FR 99
FZ BHD
BERP
BERP OVER
PLATFORM 50'-6" ABL
STAIRTOWER 5-90-2
FS NO 62
UPTAKE 7-85-0
HOLD NO. 5 4-85-0
FS NO 61
STAIRTOWER 7-84-1
WT SLIDING DOOR P/S
FIRE ZONE NO 5
CAGE 94421

AVONDALE DWG NO 01-03-07 (SH 8 OF 8)
C3-SSS
CDMSC DWG NO 801-6975123
REV B

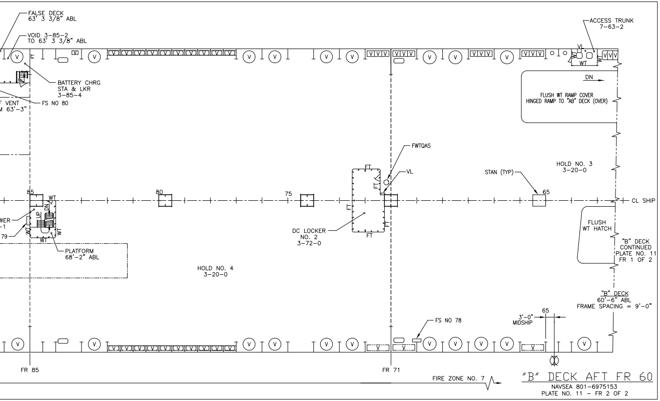
FALSE DECK
63' 3 3/8" ABL
VOID 3-85-2
TO 63' 3 3/8" ABL
ACCESS TRUNK
7-63-2
VL
WT
BATTERY CHRG
STA & LKR
3-85-4
F VENT
M 63'-3"
FS NO 80
FLUSH WT RAMP COVER
HINGED RAMP TO "AB" DECK (OVER)
DN
FWTQAS
VL
FT
STAN (TYP)
HOLD NO. 3
3-20-0
85
80
75
65
CL SHIP
UP
DN
WT
WER
-1
79
PLATFORM
68'-2" ABL
DC LOCKER
NO. 2
3-72-0
FLUSH
WT HATCH
"B" DECK
CONTINUED
PLATE NO. 11
FR 1 OF 2
HOLD NO. 4
3-20-0
"B" DECK
60'-6" ABL
FRAME SPACING = 9'-0"
3'-0"
MIDSHIP
FS NO 78
V
FR 85
FR 71
FIRE ZONE NO. 7

"B" DECK AFT FR 60

NAVSEA 801-6975153
PLATE NO. 11 – FR 2 OF 2

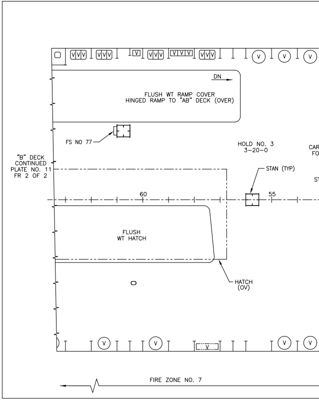
DN
FLUSH WT RAMP COVER
HINGED RAMP TO "AB" DECK (OVER)
FS NO 77
HOLD NO. 3
3-20-0
CAR
FO
"B" DECK
CONTINUED
PLATE NO. 11
FR 2 OF 2
STAN (TYP)
ST
60
55
FLUSH
WT HATCH
HATCH
(OV)
V
FIRE ZONE NO. 7

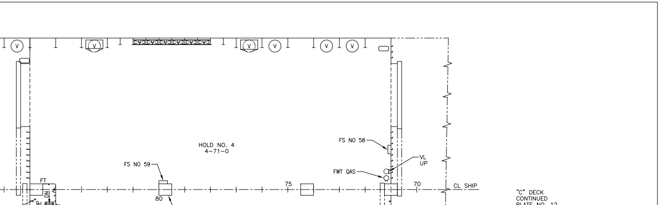
HOLD NO. 4
4-71-0
FS NO 58
VL
UP
FWT QAS
FS NO 59
75
70
CL SHIP
80
STAN (TYP)
FT
UP
DN
PLATFORM
51'-0" ABL
FS NO 60
WT SLIDING DOOR
P/S
V
WT BHD
FR 85
WT BHD
FR 71
FIRE ZONE NO. 4
FZ BHD
FZ BHD
"C" DECK
44'-9" ABL
FRAME SPACING = 9'-0"
"C" DECK
CONTINUED
PLATE NO. 12
FR 1 OF 2
5'
3'
1'
6"
6'
4'
2'
0
12"
6' 4' 2' 012"
5' 3' 1' 6"
BAR SCALE

"C" DECK AFT FR 71

NAVSEA 801-6975153
PLATE NO. 12 – FR 2 OF 2

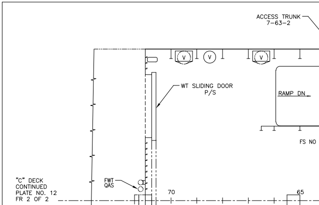
ACCESS TRUNK
7-63-2
WT SLIDING DOOR
P/S
RAMP DN
FS NO
"C" DECK
CONTINUED
PLATE NO. 12
FR 2 OF 2
FWT
QAS
70
65
FS NO 57
V
WT BHD
FR 71
3'-0"
MIDSHIP
65
FZ BHD

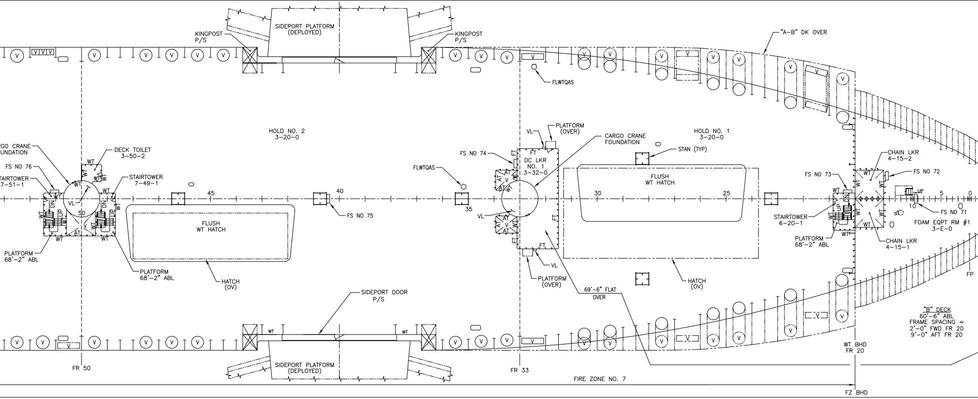
"A-B" DK OVER
SIDEPORT PLATFORM (DEPLOYED)
KINGPOST P/S
KINGPOST P/S
V
FLWTQAS
HOLD NO. 2 3-20-0
HOLD NO. 1 3-20-0
RGO CRANE
UNDATION
FS NO 76
TAIRTOWER 7-51-1
DECK TOILET 3-50-2
STAIRTOWER 7-49-1
WT
VL
DN
UP
AT
50
45
40
35
30
25
FLUSH WT HATCH
PLATFORM 68'-2" ABL
PLATFORM 68'-2" ABL
HATCH (OV)
FS NO 75
FLWTQAS
FS NO 74
PLATFORM (OVER)
VL
FT
DC LKR NO. 1 3-32-0
CARGO CRANE FOUNDATION
STAN (TYP)
FLUSH WT HATCH
VL
PLATFORM (OVER)
69'-6" FLAT OVER
HATCH (OV)
SIDEPORT DOOR P/S
CHAIN LKR 4-15-2
FS NO 72
FS NO 73
UP
5
0
10
FS NO 71
FOAM EQPT RM #1 3-E-0
STAIRTOWER 6-20-1
PLATFORM 68'-2" ABL
CHAIN LKR 4-15-1
FP
"B" DECK
60'-6" ABL
FRAME SPACING =
2'-0" FWD FR 20
9'-0" AFT FR 20
WT BHD FR 20
SIDEPORT PLATFORM (DEPLOYED)
FR 50
FR 33
FIRE ZONE NO. 7
FZ BHD

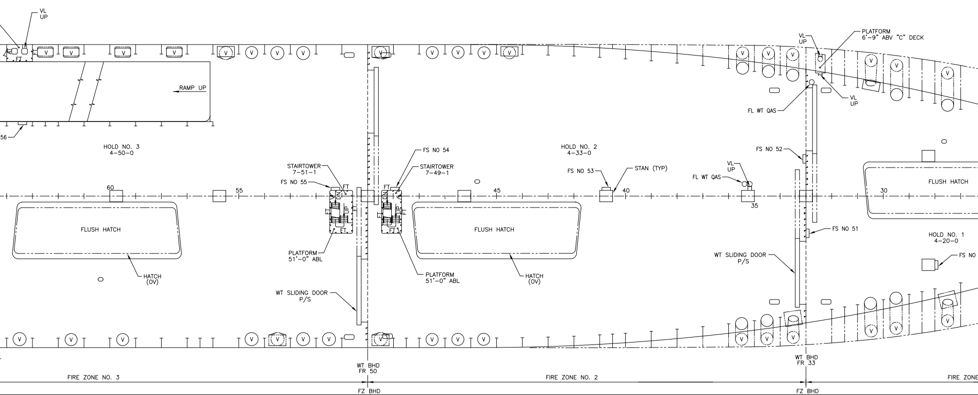
VL UP
FT
V
RAMP UP
56
HOLD NO. 3 4-50-0
60
55
FLUSH HATCH
HATCH (OV)
STAIRTOWER 7-51-1
FS NO 55
DN
UP
PLATFORM 51'-0" ABL
WT SLIDING DOOR P/S
FS NO 54
STAIRTOWER 7-49-1
PLATFORM 51'-0" ABL
45
FLUSH HATCH
HATCH (OV)
HOLD NO. 2 4-33-0
FS NO 53
STAN (TYP)
40
VL UP
FL WT QAS
35
PLATFORM 6'-9" ABV "C" DECK
VL UP
VL UP
FL WT QAS
FS NO 52
FS NO 51
WT SLIDING DOOR P/S
FLUSH HATCH
30
HOLD NO. 1 4-20-0
FS NO
WT BHD FR 50
WT BHD FR 33
FIRE ZONE NO. 3
FIRE ZONE NO. 2
FIRE ZONE
FZ BHD
FZ BHD

CAGE	CDMSC DWG NO	SH	REV
94421	801-6975153	6	B

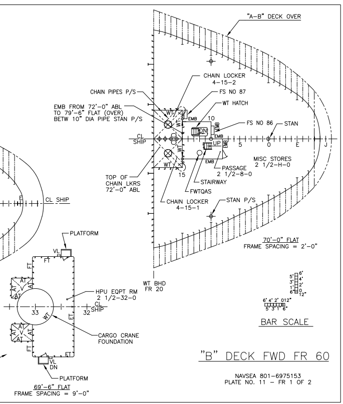
"A-B" DECK OVER
CHAIN LOCKER
4-15-2
FS NO 87
WT HATCH
CHAIN PIPES P/S
EMB FROM 72'-0" ABL
TO 79'-6" FLAT (OVER)
BETW 10" DIA PIPE STAN P/S
FS NO 86
STAN
CL SHIP
EMB
UP
DN
WT
10
5
0
E
J
15
MISC STORES
2 1/2-H-0
PASSAGE
2 1/2-8-0
STAIRWAY
FWTQAS
TOP OF
CHAIN LKRS
72'-0" ABL
CHAIN LOCKER
4-15-1
STAN P/S
CL SHIP
70'-0" FLAT
FRAME SPACING = 2'-0"
PLATFORM
VL
FT
AT
V
HPU EQPT RM
2 1/2-32-0
33
WT
32
CL SHIP
CARGO CRANE
FOUNDATION
VL
DN
PLATFORM
69'-6" FLAT
FRAME SPACING = 9'-0"
WT BHD
FR 20
BAR SCALE

"B" DECK FWD FR 60

NAVSEA 801-6975153
PLATE NO. 11 – FR 1 OF 2

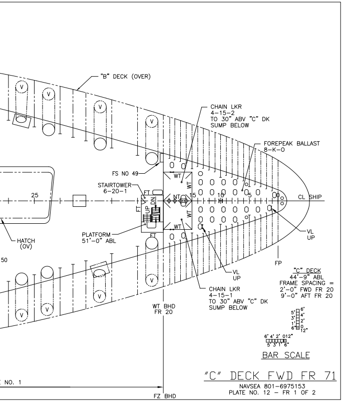
"B" DECK (OVER)
V
CHAIN LKR
4-15-2
TO 30" ABV "C" DK
SUMP BELOW
FOREPEAK BALLAST
8-K-0
FS NO 49
STAIRTOWER
6-20-1
25
FT
UP
DN
WT
NT
15
10
5
0
CL SHIP
VL
UP
PLATFORM
51'-0" ABL
HATCH
(OV)
50
VL
UP
CHAIN LKR
4-15-1
TO 30" ABV "C" DK
SUMP BELOW
WT BHD
FR 20
FP
"C" DECK
44'-9" ABL
FRAME SPACING =
2'-0" FWD FR 20
9'-0" AFT FR 20
BAR SCALE
E NO. 1
FZ BHD

"C" DECK FWD FR 71

NAVSEA 801-6975153
PLATE NO. 12 – FR 1 OF 2

REVISIONS

REV	SH	ZN	DESCRIPTION

REVISIONS

REV	SH	ZN	DESCRIPTION
A	6	4-B	1. PLATE NO 12, FR 1, "C" DK– RELOCATED VL BETW FR 1 & 2 FROM PORT TO STBD PER DEV.
	6	4-G	2. PLATE NO 11, FR 1, 70'-0" FLAT– ADDED FWTQAS, FR 12 (S) PER DEV.
	6	6-F	3. PLATE NO 11, FR 1, "B" DK– RELOCATED MH BETW FR 1 & 2 FROM PORT TO STBD PER DEV.
	6	17-G 18-G 1-B	4. PLATE NO 11, FR 2, "B" DK– NOTED MOBILE SCISSOR LIFTER PARKING AREA & ADDED FMR 168 TO C.O. BLOCK. ITEM 1 THRU 3 PER DEV. ITEM 4 TO SUIT FMR 168.
			BY: MP 2/18/98 APVD: WGS 3/6/98
B	6	22-E 22-G	1. PLATE NO 12, FR 2, "B" DK– REVISED TRANSOM STRUCT IN WAY OF STERN RAMP PER DEV. ITEM 1 PER DEV.
			BY: LWS 12/23/98 APVD:

REFERENCES

REV	NO	TITLE	DRAWING NO
	5	C & A – "B" DECK AFT FR 71	16-01-12 801-6975195
	4	C & A – "B" DECK FWD FR 71	16-01-11 801-6975194
	3	C & A – "C" DECK AFT FR 71	16-01-10 801-6975193
	2	C & A – "C" DECK FWD FR 71	16-01-09 801-6975192
	1	SPECIFICATIONS FOR BUILDING STRATEGIC SEALIFT CSP/S-24	

RESERVATIONS

NO	DESCRIPTION

UNIT:

CDRL: B031-2

DISTRIBUTION STATEMENT:
APPROVED FOR PUBLIC
RELEASE, DISTRIBUTION
IS UNLIMITED.

THIS DWG INCORPORATES THE FOLLOWING CHANGE ORDERS

HMR	HMR	HMR	FMR	FMR	FMR
001			024		
			038		
			067		
			153		
			168		

AVONDALE HULL NO	VESSEL	AVONDALE HULL NO	VESSEL
2373	T-AKR 300		

Avondale
Shipyards Division
P O BOX 50280
NEW ORLEANS
LA 70150-0280
CAGE 1CC97

AVONDALE JOB NO **C3 - 222**

COMMANDER MILITARY SEALIFT COMMAND
WASHINGTON, DC 20398-5100

CONTRACT NUMBER
N00024-93-C-2205

DRAWN	DATE
DEF/JD/MP	6-27-97
CHECKED	
LWS	6-27-97
APVD	
DWL	7-14-97
APVD	
BJG	7-14-97

T-AKR 300 STRATEGIC SEALIFT SHIP

BOOKLET OF GEN PLANS
"C" DECK & "B" DECK

(T-AKR 300 ONLY)

SIZE H
AVONDALE DWG NO C3-222 01-03-07
REV B
CAGE 94421
DWG NO COMSC 801-6975153
SCALE 3/32" = 1'-0"
SH NO 6 OF 9

CAGE 94421 COMSC DWG NO 801-6975153 AVONDALE DWG NO C3-222 01-03-07 (SH 6 OF 9) REV B

CAGE 94421 COMSC DWG NO 801-6975153 AVONDALE DWG NO C3-222 01-03-07 (SH 6 OF 9) REV B

CAGE 94421 COMSC DWG NO 801-6975153 AVONDALE DWG NO C3-222 01-03-07 (SH 6 OF 9) REV B

DRAWING DISTRIBUTION

REV	ISSUE TYPE	DATE OF ISSUE
–	F	7/15/97
A	F	3/9/98
B	F	

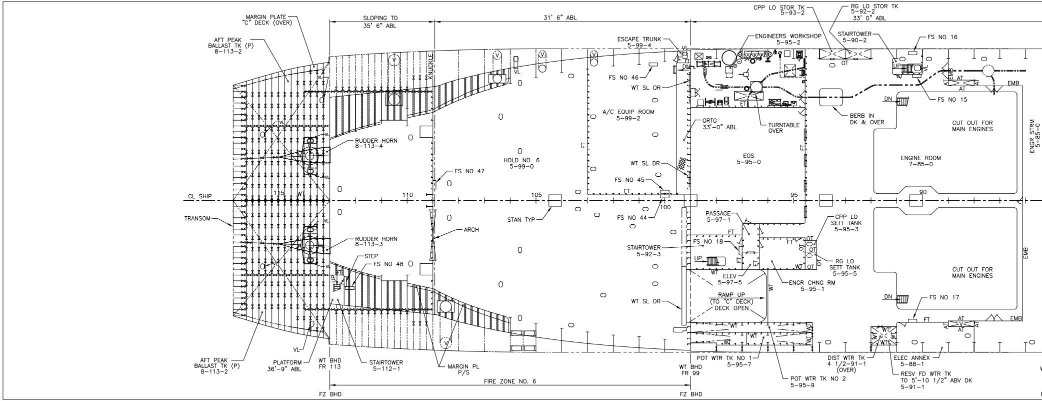
MARGIN PLATE "C" DECK (OVER)
SLOPING TO 35' 6" ABL
31' 6" ABL
CPP LO STOR TK 5-93-2
RG LO STOR TK 5-92-2 33' 0" ABL
AFT PEAK BALLAST TK (P) 8-113-2
ESCAPE TRUNK 5-99-4
ENGINEERS WORKSHOP 5-95-2
STAIRTOWER 5-90-2
FS NO 16
KNUCKLE
FS NO 46
WT SL DR
FS NO 15
EMB
AT
A/C EQUIP ROOM 5-99-2
GRTG 33'-0" ABL
TURNTABLE OVER
BERB IN DK & OVER
CUT OUT FOR MAIN ENGINES
ENGR STRM 5-85-0
RUDDER HORN 8-113-4
HOLD NO. 6 5-99-0
EOS 5-95-0
ENGINE ROOM 7-85-0
FS NO 47
WT SL DR
FS NO 45
CL SHIP
115
WT
110
105
100
95
90
TRANSOM
STAN TYP
FS NO 44
PASSAGE 5-97-1
CPP LO SETT TANK 5-95-3
ARCH
RUDDER HORN 8-113-3
FS NO 18
STAIRTOWER 5-92-3
RG LO SETT TANK 5-95-5
STEP
FS NO 48
ELEV 5-97-5
ENGR CHNG RM 5-95-1
RAMP UP (TO "C" DECK) DECK OPEN
WT SL DR
FS NO 17
DN
UP
FT
OT
VL
AFT PEAK BALLAST TK (P) 8-113-2
PLATFORM 36'-9" ABL
WT BHD FR 113
STAIRTOWER 5-112-1
MARGIN PL P/S
POT WTR TK NO 1 5-95-7
WT BHD FR 99
DIST WTR TK 4 1/2-91-1 (OVER)
ELEC ANNEX 5-88-1
RESV FD WTR TK TO 5'-10 1/2" ABV DK 5-91-1
POT WTR TK NO 2 5-95-9
FIRE ZONE NO. 6
FZ BHD
FZ BHD

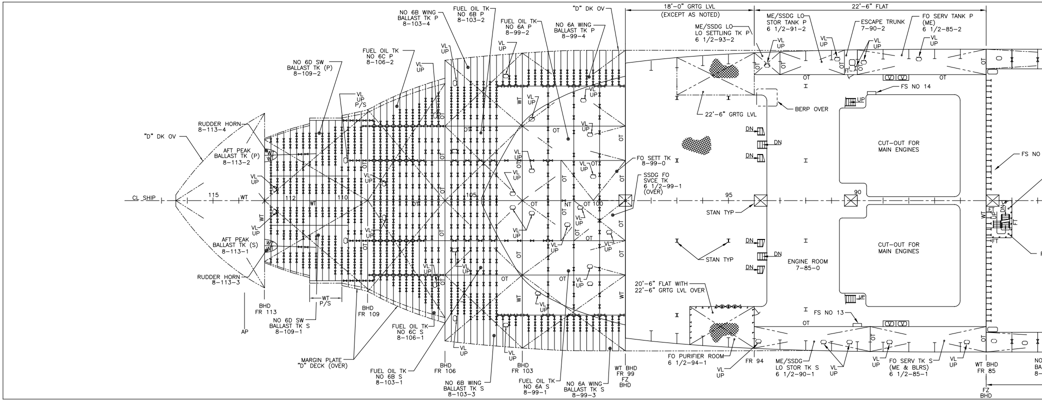
18'-0" GRTG LVL (EXCEPT AS NOTED)
22'-6" FLAT
NO 6B WING BALLAST TK P 8-103-4
FUEL OIL TK NO 6B P 8-103-2
FUEL OIL TK NO 6A P 8-99-2
NO 6A WING BALLAST TK P 8-99-4
"D" DK OV
ME/SSDG LO STOR TANK P 6 1/2-91-2
ME/SSDG LO LO SETTLING TK P 6 1/2-93-2
ESCAPE TRUNK 7-90-2
FO SERV TANK P (ME) 6 1/2-85-2
FUEL OIL TK NO 6C P 8-106-2
NO 6D SW BALLAST TK (P) 8-109-2
VL UP
VL UP P/S
FS NO 14
BERP OVER
22'-6" GRTG LVL
RUDDER HORN 8-113-4
"D" DK OV
AFT PEAK BALLAST TK (P) 8-113-2
CUT-OUT FOR MAIN ENGINES
FO SETT TK 8-99-0
SSDG FO SVCE TK 6 1/2-99-1 (OVER)
FS NO
CL SHIP
115
WT
112
110
105
100
95
90
NT
OT
STAN TYP
AFT PEAK BALLAST TK (S) 8-113-1
STAN TYP
ENGINE ROOM 7-85-0
CUT-OUT FOR MAIN ENGINES
RUDDER HORN 8-113-3
20'-6" FLAT WITH 22'-6" GRTG LVL OVER
FS NO 13
BHD FR 113
WT P/S
BHD FR 109
AP
NO 6D SW BALLAST TK S 8-109-1
FUEL OIL TK NO 6C S 8-106-1
MARGIN PLATE "D" DECK (OVER)
FUEL OIL TK NO 6B S 8-103-1
BHD FR 106
NO 6B WING BALLAST TK S 8-103-3
BHD FR 103
FUEL OIL TK NO 6A S 8-99-1
NO 6A WING BALLAST TK S 8-99-3
WT BHD FR 99 FZ BHD
FO PURIFIER ROOM 6 1/2-94-1
FR 94
ME/SSDG LO STOR TK S 6 1/2-90-1
FO SERV TK S (ME & BLRS) 6 1/2-85-1
WT BHD FR 85
FZ BHD
DN
UP
FT

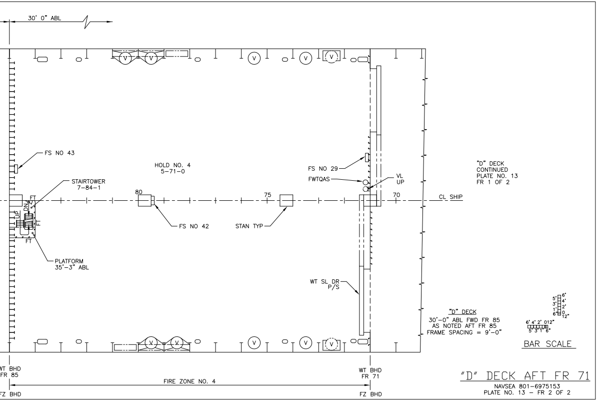
30' 0" ABL
FS NO 43
HOLD NO. 4
5-71-0
STAIRTOWER
7-84-1
80
75
70
FS NO 29
FWTQAS
VL
UP
CL SHIP
FS NO 42
STAN TYP
FT
UP
DN
PLATFORM
35'-3" ABL
WT SL DR
P/S
"D" DECK
CONTINUED
PLATE NO. 13
FR 1 OF 2
"D" DECK
30'-0" ABL FWD FR 85
AS NOTED AFT FR 85
FRAME SPACING = 9'-0"
BAR SCALE
WT BHD
FR 85
FIRE ZONE NO. 4
FZ BHD
WT BHD
FR 71
FZ BHD
V

"D" DECK AFT FR 71

NAVSEA 801-6975153
PLATE NO. 13 – FR 2 OF 2

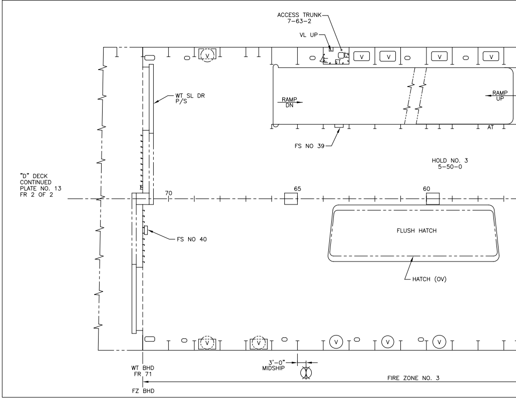
ACCESS TRUNK
7-63-2
VL UP
ET
V
WT SL DR
P/S
RAMP
DN
RAMP
UP
AT
FS NO 39
HOLD NO. 3
5-50-0
"D" DECK
CONTINUED
PLATE NO. 13
FR 2 OF 2
70
65
60
FLUSH HATCH
FS NO 40
HATCH (OV)
WT BHD
FR 71
FZ BHD
3'-0"
MIDSHIP
FIRE ZONE NO. 3

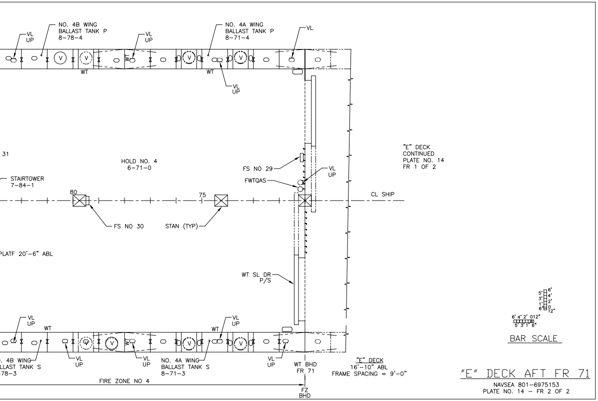
NO. 4B WING
BALLAST TANK P
8-78-4
NO. 4A WING
BALLAST TANK P
8-71-4
VL
UP
VL
WT
31
HOLD NO. 4
6-71-0
STAIRTOWER
7-84-1
FS NO 29
FWTQAS
80
75
CL SHIP
FS NO 30
STAN (TYP)
PLATF 20'-6" ABL
"E" DECK
CONTINUED
PLATE NO. 14
FR 1 OF 2
WT SL DR
P/S
BAR SCALE
4B WING
LLAST TANK S
78-3
NO. 4A WING
BALLAST TANK S
8-71-3
WT BHD
FR 71
FZ
BHD
"E" DECK
16'-10" ABL
FRAME SPACING = 9'-0"
FIRE ZONE NO 4

"E" DECK AFT FR 71

NAVSEA 801-6975153
PLATE NO. 14 – FR 2 OF 2

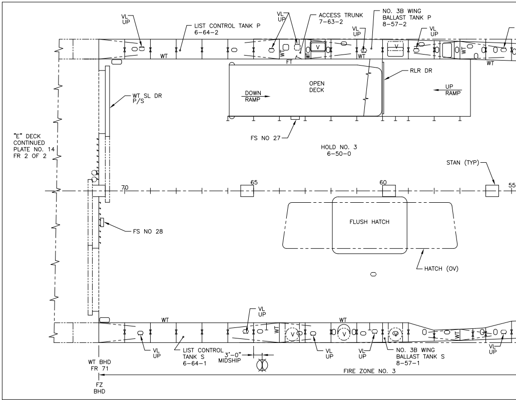
VL
UP
LIST CONTROL TANK P
6-64-2
ACCESS TRUNK
7-63-2
NO. 3B WING
BALLAST TANK P
8-57-2
WT
FT
OPEN
DECK
RLR DR
DOWN
RAMP
UP
RAMP
WT SL DR
P/S
FS NO 27
"E" DECK
CONTINUED
PLATE NO. 14
FR 2 OF 2
HOLD NO. 3
6-50-0
STAN (TYP)
70
65
60
55
FLUSH HATCH
FS NO 28
HATCH (OV)
LIST CONTROL
TANK S
6-64-1
3'-0"
MIDSHIP
NO. 3B WING
BALLAST TANK S
8-57-1
WT BHD
FR 71
FZ
BHD
FIRE ZONE NO. 3

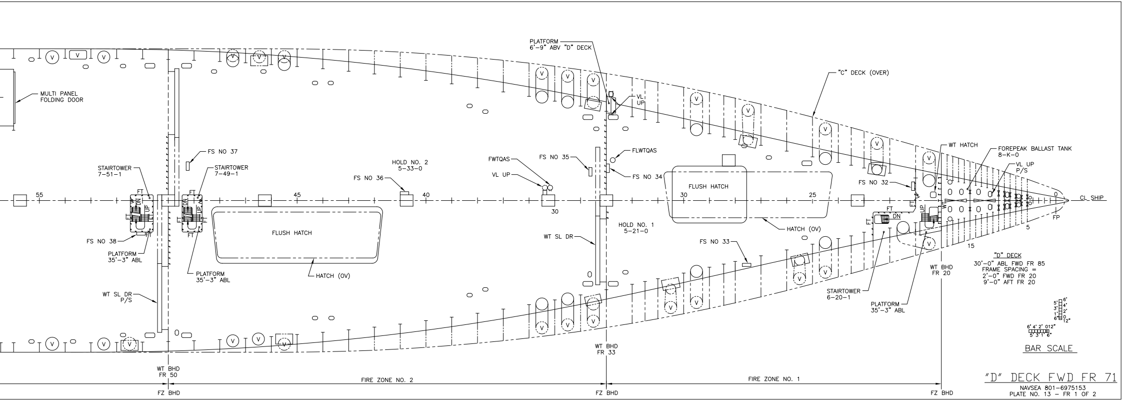
PLATFORM
6'-9" ABV "D" DECK
"C" DECK (OVER)
MULTI PANEL
FOLDING DOOR
VL
UP
WT HATCH
FOREPEAK BALLAST TANK
8-K-0
VL UP
P/S
FS NO 37
STAIRTOWER
7-51-1
STAIRTOWER
7-49-1
HOLD NO. 2
5-33-0
FWTQAS
FS NO 35
FLWTQAS
VL UP
FS NO 36
FS NO 34
FLUSH HATCH
FS NO 32
55
45
40
30
30
25
0
CL SHIP
FT
DN
UP
FS NO 38
FLUSH HATCH
HOLD NO. 1
5-21-0
HATCH (OV)
FP
5
15
PLATFORM
35'-3" ABL
WT SL DR
FS NO 33
PLATFORM
35'-3" ABL
HATCH (OV)
WT BHD
FR 20
"D" DECK
30'-0" ABL FWD FR 85
FRAME SPACING =
2'-0" FWD FR 20
9'-0" AFT FR 20
WT SL DR
P/S
STAIRTOWER
6-20-1
PLATFORM
35'-3" ABL
BAR SCALE
WT BHD
FR 33
WT BHD
FR 50
FIRE ZONE NO. 2
FIRE ZONE NO. 1
FZ BHD
FZ BHD
FZ BHD

"D" DECK FWD FR 71

NAVSEA 801-6975153
PLATE NO. 13 – FR 1 OF 2

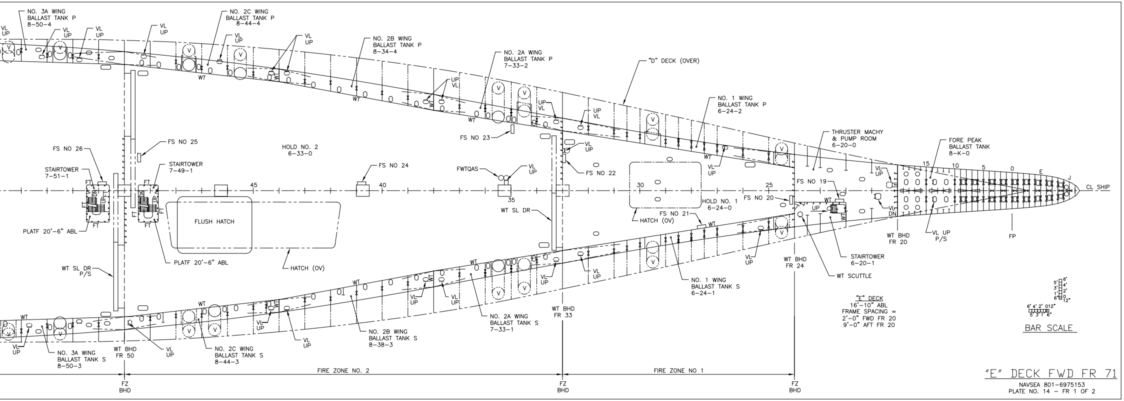
NO. 3A WING
BALLAST TANK P
8-50-4
VL
UP
NO. 2C WING
BALLAST TANK P
8-44-4
NO. 2B WING
BALLAST TANK P
8-34-4
NO. 2A WING
BALLAST TANK P
7-33-2
"D" DECK (OVER)
NO. 1 WING
BALLAST TANK P
6-24-2
THRUSTER MACHY
& PUMP ROOM
6-20-0
FORE PEAK
BALLAST TANK
8-K-0
WT
UP
VL
FS NO 23
FS NO 26
FS NO 25
HOLD NO. 2
6-33-0
STAIRTOWER
7-51-1
STAIRTOWER
7-49-1
FS NO 24
FWTQAS
FS NO 22
HOLD NO. 1
6-24-0
FS NO 19
FS NO 20
FS NO 21
45
40
35
30
25
15
10
5
0
E
J
CL SHIP
FLUSH HATCH
HATCH (OV)
PLATF 20'-6" ABL
PLATF 20'-6" ABL
HATCH (OV)
WT SL DR
WT SL DR
P/S
WT BHD
FR 20
VL UP
P/S
FP
STAIRTOWER
6-20-1
WT SCUTTLE
WT BHD
FR 24
NO. 1 WING
BALLAST TANK S
6-24-1
"E" DECK
16'-10" ABL
FRAME SPACING =
2'-0" FWD FR 20
9'-0" AFT FR 20
BAR SCALE
NO. 2A WING
BALLAST TANK S
7-33-1
WT BHD
FR 33
NO. 2B WING
BALLAST TANK S
8-38-3
NO. 2C WING
BALLAST TANK S
8-44-3
NO. 3A WING
BALLAST TANK S
8-50-3
WT BHD
FR 50
FIRE ZONE NO. 2
FIRE ZONE NO 1
FZ
BHD
FZ
BHD
FZ
BHD

"E" DECK FWD FR 71

NAVSEA 801-6975153
PLATE NO. 14 – FR 1 OF 2

REVISIONS

REV	SH	ZN	DESCRIPTION

REVISIONS

REV	SH	ZN	DESCRIPTION
A	7	5–C	1. PLATE NO 14, FR 1, "E" DK– REVISED DR SWING OF DR IN TO THRUSTER MACHY & PUMP ROOM 6–20–0 FROM INTO COMPT TO OUT OF COMPT PER DEV.
	7	10–G	2. PLATE NO 13, FR 1, "D" DK– ADDED MULTI PANEL FOLDING DOOR PER DEV.
			ITEM 1 & 2 PER DEV.
			BY: MP 2/18/98 APVD: WGS 3/6/98
B	7	11–D	1. PLATE NO 14, FR 1, "E" DK– RELOCATED MH OV & VL UP INTO NO 3B WING BLST TK (P), 8–57–2, FROM AFT TO FWD FR 61 PER DEV.
	7	11–H	2. PLATE NO 13, FR 1, "D" DK– ADDED MH FWD FR 61, OUTBD OF RAMP (P) PER DEV.
	7	20–H	3. PLATE NO 13, FR 2, "D" DK– DELETED PLATF(35' 2"ABL) FWD FR 106, 45' 2" OFF CL (P) PER DEV.
	7	19–E	4. PLATE NO 13, FR 2, "D" DK– REVISED SUMP FWD FR 100 OUTBD OF WT SL DR (P) PER DEV.
			ITEM 1 THRU 4 PER DEV.
			BY: LWS 12/23/98 APVD:

DRAWING DISTRIBUTION

REV	ISSUE TYPE	DATE OF ISSUE
–	F	7/15/97
A	F	3/9/98
B	F	

RESERVATIONS

NO	DESCRIPTION

UNIT:

CDRL: B031–2

DISTRIBUTION STATEMENT: APPROVED FOR PUBLIC RELEASE, DISTRIBUTION IS UNLIMITED.

THIS DWG INCORPORATES THE FOLLOWING CHANGE ORDERS

HMR	HMR	HMR	FMR	FMR	FMR
001			024		
			038		
			067		
			153		
			168		

AVONDALE HULL NO	VESSEL	AVONDALE HULL NO	VESSEL
2373	T–AKR 300		

REFERENCES

REV	NO	TITLE	DRAWING NO
	5	C & A – "D" DECK AFT FR 71	16–01–08 801–6975191
	4	C & A – "D" DECK FWD FR 71	16–01–07 801–6975190
	3	C & A – "E" DECK AFT FR 71	16–01–06 801–6975189
	2	C & A – "E" DECK FWD FR 71	16–01–05 801–6975188
	1	SPECIFICATIONS FOR BUILDING STRATEGIC SEALIFT CSP/S–24	

Avondale Shipyards Division
P O BOX 50280
NEW ORLEANS
LA 70150–0280
CAGE 1CC97

AVONDALE JOB NO **C3 – 222**

COMMANDER MILITARY SEALIFT COMMAND
WASHINGTON, DC 20398–5100

CONTRACT NUMBER
N00024–93–C–2205

DRAWN	DATE
DEF/JD/MP	6–27–97
CHECKED	
LWS	6–27–97
APVD	
DWL	7–14–97
APVD	
BJG	7–14–97

T–AKR 300 STRATEGIC SEALIFT SHIP

BOOKLET OF GEN PLANS
"E" DECK & "D" DECK

(T–AKR 300 ONLY)

SIZE H

AVONDALE DWG NO C3–222 01–03–07 REV B

CAGE 94421 DWG NO COMSC 801–6975153

SCALE 3/32" = 1'–0" SH NO 7 OF 9

CAGE 94421 | COMSC DWG NO 801–6975153 | AVONDALE DWG NO C3–222 01–03–07 (SH 7 OF 9) | REV B

CAGE 94421 | COMSC DWG NO 801–6975153 | AVONDALE DWG NO C3–222 01–03–07 (SH 7 OF 9) | REV B

CAGE 94421 | COMSC DWG NO 801–6975153 | AVONDALE DWG NO C3–222 01–03–07 (SH 7 OF 9) | REV B

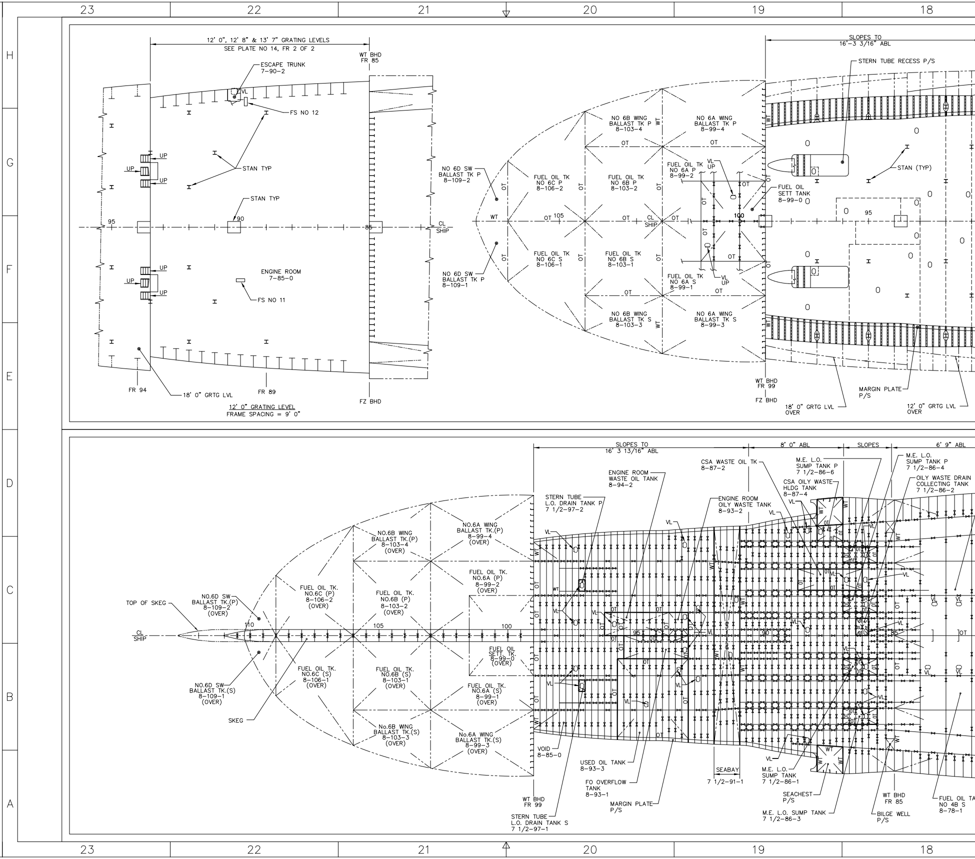
23
22
21
20
19
18
H
G
F
E
D
C
B
A
12' 0", 12' 8" & 13' 7" GRATING LEVELS
SEE PLATE NO 14, FR 2 OF 2
WT BHD
FR 85
ESCAPE TRUNK
7-90-2
VL
FS NO 12
UP
STAN TYP
STAN TYP
95
90
85
CL
SHIP
ENGINE ROOM
7-85-0
FS NO 11
FR 94
18' 0" GRTG LVL
FR 89
12' 0" GRATING LEVEL
FRAME SPACING = 9' 0"
FZ BHD
NO 6D SW
BALLAST TK P
8-109-2
NO 6D SW
BALLAST TK P
8-109-1
WT
OT
105
FUEL OIL TK
NO 6C P
8-106-2
FUEL OIL TK
NO 6C S
8-106-1
NO 6B WING
BALLAST TK P
8-103-4
FUEL OIL TK
NO 6B P
8-103-2
FUEL OIL TK
NO 6B S
8-103-1
NO 6B WING
BALLAST TK S
8-103-3
NO 6A WING
BALLAST TK P
8-99-4
FUEL OIL TK
NO 6A P
8-99-2
VL
UP
FUEL OIL
SETT TANK
8-99-0
100
FUEL OIL TK
NO 6A S
8-99-1
NO 6A WING
BALLAST TK S
8-99-3
WT BHD
FR 99
FZ BHD
SLOPES TO
16'-3 3/16" ABL
STERN TUBE RECESS P/S
STAN (TYP)
MARGIN PLATE
P/S
18' 0" GRTG LVL
OVER
12' 0" GRTG LVL
OVER
SLOPES TO
16' 3 13/16" ABL
8' 0" ABL
SLOPES
6' 9" ABL
TOP OF SKEG
NO.6D SW
BALLAST TK.(P)
8-109-2
(OVER)
NO.6D SW
BALLAST TK.(S)
8-109-1
(OVER)
110
SKEG
FUEL OIL TK.
NO.6C (P)
8-106-2
(OVER)
FUEL OIL TK.
NO.6C (S)
8-106-1
(OVER)
NO.6B WING
BALLAST TK.(P)
8-103-4
(OVER)
FUEL OIL TK.
NO.6B (P)
8-103-2
(OVER)
FUEL OIL TK.
NO.6B (S)
8-103-1
(OVER)
No.6B WING
BALLAST TK.(S)
8-103-3
(OVER)
NO.6A WING
BALLAST TK.(P)
8-99-4
(OVER)
FUEL OIL TK.
NO.6A (P)
8-99-2
(OVER)
FUEL OIL
SETT. TK.
8-99-0
(OVER)
FUEL OIL TK.
NO.6A (S)
8-99-1
(OVER)
No.6A WING
BALLAST TK.(S)
8-99-3
(OVER)
STERN TUBE
L.O. DRAIN TANK P
7 1/2-97-2
ENGINE ROOM
WASTE OIL TANK
8-94-2
CSA WASTE OIL TK
8-87-2
ENGINE ROOM
OILY WASTE TANK
8-93-2
M.E. L.O.
SUMP TANK P
7 1/2-86-6
CSA OILY WASTE
HLDG TANK
8-87-4
M.E. L.O.
SUMP TANK P
7 1/2-86-4
OILY WASTE DRAIN
COLLECTING TANK
7 1/2-86-2
VL
WT
OT
95
90
VOID
8-85-0
USED OIL TANK
8-93-3
FO OVERFLOW
TANK
8-93-1
MARGIN PLATE
P/S
SEABAY
7 1/2-91-1
M.E. L.O.
SUMP TANK
7 1/2-86-1
SEACHEST
P/S
M.E. L.O. SUMP TANK
7 1/2-86-3
WT BHD
FR 85
BILGE WELL
P/S
FUEL OIL TA
NO 4B S
8-78-1
WT BHD
FR 99
STERN TUBE
L.O. DRAIN TANK S
7 1/2-97-1

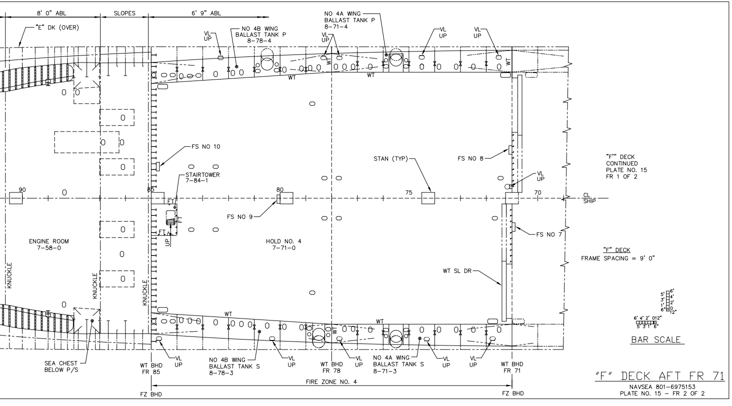
8' 0" ABL
SLOPES
6' 9" ABL
"E" DK (OVER)
NO 4B WING BALLAST TANK P 8-78-4
NO 4A WING BALLAST TANK P 8-71-4
VL UP
WT
FS NO 10
STAIRTOWER 7-84-1
STAN (TYP)
FS NO 8
FS NO 9
FS NO 7
90
85
80
75
70
CL SHIP
ENGINE ROOM 7-58-0
HOLD NO. 4 7-71-0
KNUCKLE
WT SL DR
FT
UP
"F" DECK CONTINUED PLATE NO. 15 FR 1 OF 2
"F" DECK FRAME SPACING = 9' 0"
BAR SCALE
SEA CHEST BELOW P/S
WT BHD FR 85
NO 4B WING BALLAST TANK S 8-78-3
WT BHD FR 78
NO 4A WING BALLAST TANK S 8-71-3
WT BHD FR 71
FIRE ZONE NO. 4
FZ BHD
FZ BHD

“F” DECK AFT FR 71

NAVSEA 801-6975153
PLATE NO. 15 – FR 2 OF 2

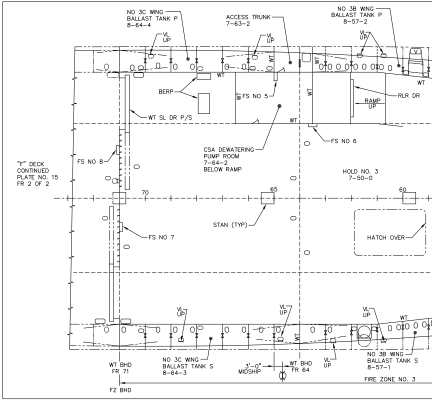
NO 3C WING BALLAST TANK P 8-64-4
ACCESS TRUNK 7-63-2
NO 3B WING BALLAST TANK P 8-57-2
VL UP
WT
BERP
FS NO 5
RLR DR
RAMP UP
WT SL DR P/S
FS NO 6
CSA DEWATERING PUMP ROOM 7-64-2 BELOW RAMP
"F" DECK CONTINUED PLATE NO. 15 FR 2 OF 2
FS NO 8
HOLD NO. 3 7-50-0
70
65
60
STAN (TYP)
FS NO 7
HATCH OVER
WT BHD FR 71
NO 3C WING BALLAST TANK S 8-64-3
3'-0" MIDSHIP
WT BHD FR 64
NO 3B WING BALLAST TANK S 8-57-1
FIRE ZONE NO. 3
FZ BHD

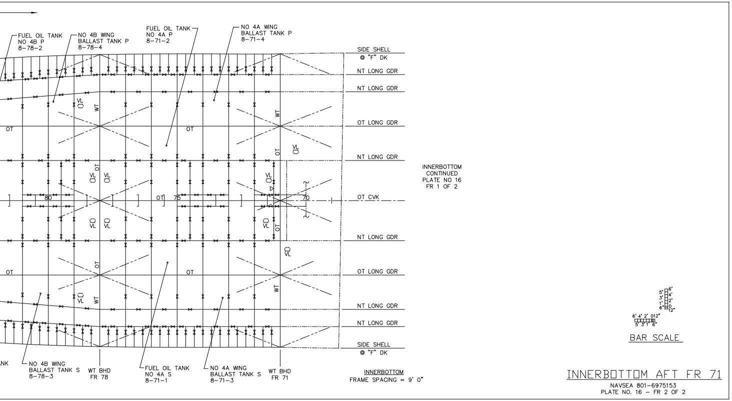
FUEL OIL TANK NO 4B P 8-78-2
NO 4B WING BALLAST TANK P 8-78-4
FUEL OIL TANK NO 4A P 8-71-2
NO 4A WING BALLAST TANK P 8-71-4
SIDE SHELL @ "F" DK
NT LONG GDR
NT LONG GDR
OT LONG GDR
NT LONG GDR
OT CVK
NT LONG GDR
OT LONG GDR
NT LONG GDR
NT LONG GDR
SIDE SHELL @ "F" DK
OT
VL
WT
80
75
70
INNERBOTTOM CONTINUED PLATE NO 16 FR 1 OF 2
ANK
NO 4B WING BALLAST TANK S 8-78-3
WT BHD FR 78
FUEL OIL TANK NO 4A S 8-71-1
NO 4A WING BALLAST TANK S 8-71-3
WT BHD FR 71
INNERBOTTOM FRAME SPACING = 9' 0"
BAR SCALE

INNERBOTTOM AFT FR 71

NAVSEA 801-6975153
PLATE NO. 16 – FR 2 OF 2

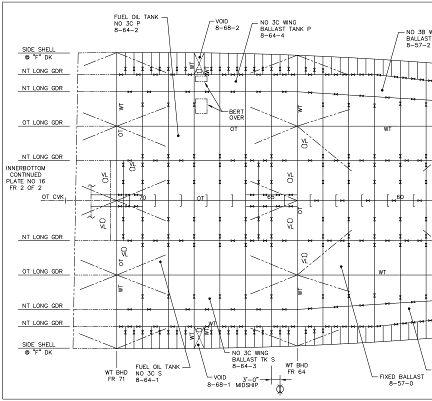
FUEL OIL TANK NO 3C P 8-64-2
VOID 8-68-2
NO 3C WING BALLAST TANK P 8-64-4
NO 3B W
BALLAST
8-57-2
SIDE SHELL @ "F" DK
NT LONG GDR
NT LONG GDR
OT LONG GDR
NT LONG GDR
INNERBOTTOM CONTINUED PLATE NO 16 FR 2 OF 2
OT CVK
NT LONG GDR
OT LONG GDR
NT LONG GDR
NT LONG GDR
SIDE SHELL @ "F" DK
BERT OVER
OT
WT
VL
70
65
60
WT BHD FR 71
FUEL OIL TANK NO 3C S 8-64-1
VOID 8-68-1
3'-0" MIDSHIP
NO 3C WING BALLAST TK S 8-64-3
WT BHD FR 64
FIXED BALLAST 8-57-0

CAGE 94421 | COMSC DWG NO 801-6975153 | SH 8 | REV B

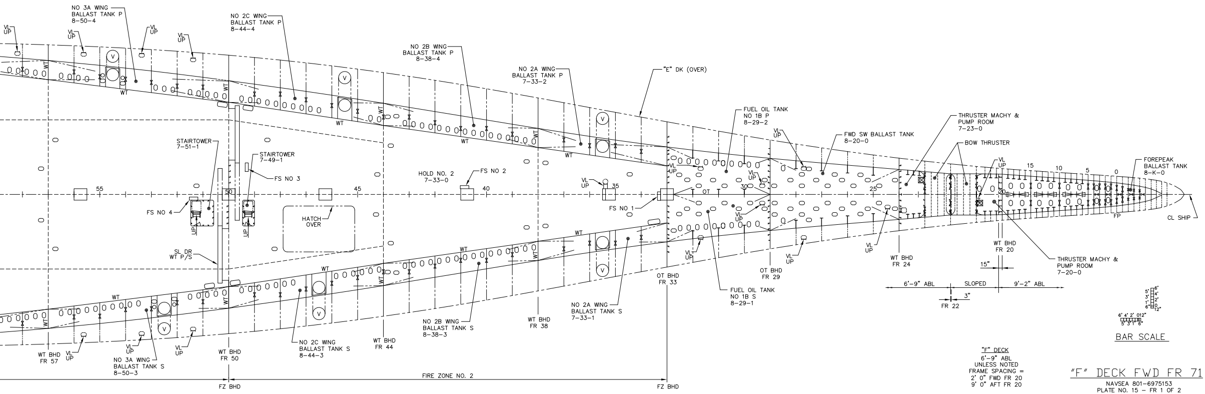
NO 3A WING
BALLAST TANK P
8-50-4
VL UP
NO 2C WING
BALLAST TANK P
8-44-4
NO 2B WING
BALLAST TANK P
8-38-4
NO 2A WING
BALLAST TANK P
7-33-2
"E" DK (OVER)
FUEL OIL TANK
NO 1B P
8-29-2
THRUSTER MACHY &
PUMP ROOM
7-23-0
FWD SW BALLAST TANK
8-20-0
BOW THRUSTER
FOREPEAK
BALLAST TANK
8-K-0
WT
V
STAIRTOWER
7-51-1
STAIRTOWER
7-49-1
FS NO 3
HOLD NO. 2
7-33-0
FS NO 2
FS NO 4
FS NO 1
HATCH
OVER
SL DR
WT P/S
UP
55
50
45
40
35
30
25
20
15
10
5
0
OT
FP
CL SHIP
WT BHD
FR 24
WT BHD
FR 20
15"
THRUSTER MACHY &
PUMP ROOM
7-20-0
6'-9" ABL
SLOPED
9'-2" ABL
3"
FR 22
OT BHD
FR 29
OT BHD
FR 33
FUEL OIL TANK
NO 1B S
8-29-1
NO 2A WING
BALLAST TANK S
7-33-1
WT BHD
FR 38
NO 2B WING
BALLAST TANK S
8-38-3
WT BHD
FR 44
NO 2C WING
BALLAST TANK S
8-44-3
WT BHD
FR 50
NO 3A WING
BALLAST TANK S
8-50-3
WT BHD
FR 57
FIRE ZONE NO. 2
FZ BHD
FZ BHD
5' 3' 1' 6"
6' 4' 2' 0 12"
BAR SCALE

"F" DECK
6'-9" ABL
UNLESS NOTED
FRAME SPACING =
2' 0" FWD FR 20
9' 0" AFT FR 20

"F" DECK FWD FR 71

NAVSEA 801-6975153
PLATE NO. 15 – FR 1 OF 2

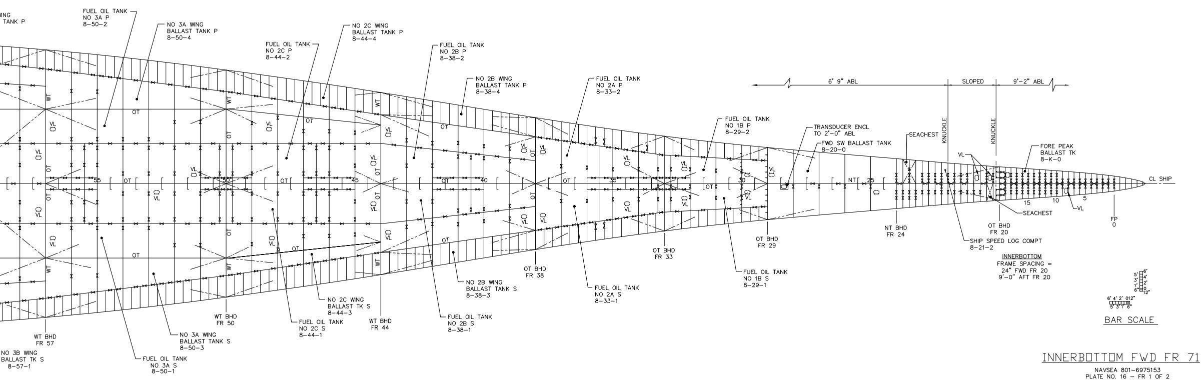
ING
TANK P
FUEL OIL TANK
NO 3A P
8-50-2
NO 3A WING
BALLAST TANK P
8-50-4
FUEL OIL TANK
NO 2C P
8-44-2
NO 2C WING
BALLAST TANK P
8-44-4
FUEL OIL TANK
NO 2B P
8-38-2
NO 2B WING
BALLAST TANK P
8-38-4
FUEL OIL TANK
NO 2A P
8-33-2
FUEL OIL TANK
NO 1B P
8-29-2
TRANSDUCER ENCL
TO 2'-0" ABL
FWD SW BALLAST TANK
8-20-0
SEACHEST
KNUCKLE
KNUCKLE
6' 9" ABL
SLOPED
9'-2" ABL
FORE PEAK
BALLAST TK
8-K-0
VL
CL SHIP
WT
OT
NT
55
50
45
40
35
30
25
15
10
5
SEACHEST
FP
0
OT BHD
FR 20
SHIP SPEED LOG COMPT
8-21-2
NT BHD
FR 24
OT BHD
FR 29
FUEL OIL TANK
NO 1B S
8-29-1
OT BHD
FR 33
FUEL OIL TANK
NO 2A S
8-33-1
OT BHD
FR 38
NO 2B WING
BALLAST TANK S
8-38-3
FUEL OIL TANK
NO 2B S
8-38-1
WT BHD
FR 44
NO 2C WING
BALLAST TK S
8-44-3
FUEL OIL TANK
NO 2C S
8-44-1
WT BHD
FR 50
NO 3A WING
BALLAST TANK S
8-50-3
FUEL OIL TANK
NO 3A S
8-50-1
WT BHD
FR 57
NO 3B WING
BALLAST TK S
8-57-1
5' 3' 1' 6"
6' 4' 2' 0 12"
BAR SCALE

INNERBOTTOM
FRAME SPACING =
24" FWD FR 20
9'-0" AFT FR 20

INNERBOTTOM FWD FR 71

NAVSEA 801-6975153
PLATE NO. 16 – FR 1 OF 2

CAGE 94421 COMSC DWG NO 801-6975153 SH 8 REV B

REVISIONS

REV	SH	ZN	DESCRIPTION

REVISIONS

REV	SH	ZN	DESCRIPTION
A	8	8-G	1. PLATE NO 15, FR 1, "F" DK– DELETED NT GIRDER BLW, 14'–0" OFF CL(P) BETW BHD 33 & 57 TO CORRECT PER DEV.
	8	5-G	2. PLATE NO 15, FR 1, "F" DK– ADDED MH AFT FR 20 PORT PER DEV.
			ITEM 1 & 2 PER DEV.
			BY: MP 2/18/98 APVD: WGS 3/6/98
B	8	20–A	1. PLATE NO 16, FR 2, INTERBOTTOM– REVISED FO OVERFLOW TANK 8–93–1 TO USED OIL TANK 8–93–3 TO CORRECT PER DEV.
	8	20–A	2. PLATE NO 16, FR 2, INTERBOTTOM– REVISED USED OIL TANK 8–93–3 TO FO OVERFLOW TANK 8–93–1 TO CORRECT PER DEV.
			ITEM 1 & 2 PER DEV.
			BY: LWS 12/23/98 APVD:

DRAWING DISTRIBUTION

REV	ISSUE TYPE	DATE OF ISSUE
–	F	7/15/97
A	F	3/9/98
B	F	

REFERENCES

REV	NO	TITLE	DRAWING NO
	5	C & A – "F" DECK AFT FR 71	16–01–04 801–6975187
	4	C & A – "F" DECK FWD FR 71	16–01–03 801–6975186
	3	C & A – INNERBOTTOM AFT FR 71	16–01–02 801–6975185
	2	C & A – INNERBOTTOM FWD FR 71	16–01–01 801–6975184
	1	SPECIFICATIONS FOR BUILDING STRATEGIC SEALIFT CSP/S–24	

NO	DESCRIPTION

RESERVATIONS

UNIT:

CDRL: B031–2

DISTRIBUTION STATEMENT:
APPROVED FOR PUBLIC RELEASE, DISTRIBUTION IS UNLIMITED.

THIS DWG INCORPORATES THE FOLLOWING CHANGE ORDERS

HMR	HMR	HMR	FMR	FMR	FMR
001			024		
			038		
			067		
			153		
			168		

AVONDALE HULL NO	VESSEL	AVONDALE HULL NO	VESSEL
2373	T–AKR 300		

Avondale
Shipyards Division
P O BOX 50280
NEW ORLEANS
LA 70150–0280
CAGE 1CC97

AVONDALE JOB NO **C3 - 222**

COMMANDER MILITARY SEALIFT COMMAND
WASHINGTON, DC 20398–5100

CONTRACT NUMBER
N00024–93–C–2205

DRAWN	DATE
DEF/JD/MP	6–27–97
CHECKED	
LWS	6–27–97
APVD	
DWL	7–14–97
APVD	
BJG	7–14–97

T–AKR 300 STRATEGIC SEALIFT SHIP

BOOKLET OF GEN PLANS
INNERBOTTOM & "F" DECK

(T–AKR 300 ONLY)

SIZE H
AVONDALE DWG NO C3–222 01–03–07
REV B
CAGE 94421
DWG NO COMSC 801–6975153
SCALE 3/32" = 1'–0"
SH NO 8 OF 9

CAGE 94421
COMSC DWG NO 801–6975153
AVONDALE DWG NO C3–222 01–03–07 (SH 8 OF 9)
REV B

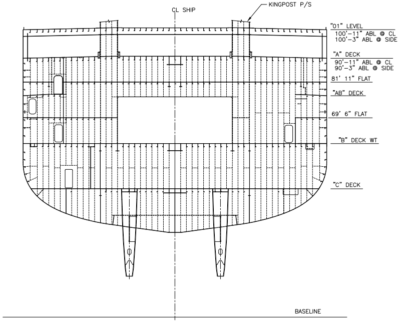
CL SHIP
KINGPOST P/S
"01" LEVEL
100'-11" ABL @ CL
100'-3" ABL @ SIDE
"A" DECK
90'-11" ABL @ CL
90'-3" ABL @ SIDE
81' 11" FLAT
"AB" DECK
69' 6" FLAT
"B" DECK WT
"C" DECK
BASELINE

FRAME 113
01 LVL & BELOW
LKG AFT

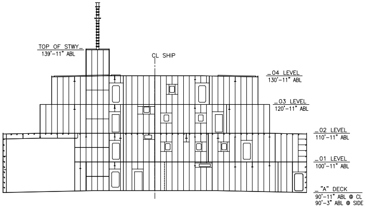
TOP OF STWY
139'-11" ABL
CL SHIP
04 LEVEL
130'-11" ABL
03 LEVEL
120'-11" ABL
02 LEVEL
110'-11" ABL
01 LEVEL
100'-11" ABL
"A" DECK
90'-11" ABL @ CL
90'-3" ABL @ SIDE

FRAME 99
ABOVE "A" DECK
LKG AFT

CAGE 94421	CDMSC DWG NO 801-6975153	
C3-SSS AVONDALE DWG NO. 01-03-07(SH 6 OF 6)		REV A

CAGE 94421 C3-SSS AVONDALE DWG NO 01-03-07(SH 6 OF 6) CDMSC DWG NO 801-6975153 REV A

CAGE
94421
CDMSC DWG NO

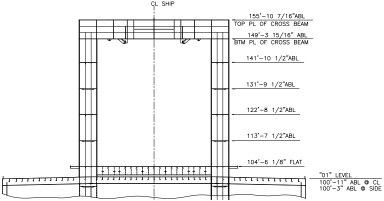
CL SHIP
155'-10 7/16"ABL
TOP PL OF CROSS BEAM
149'-3 15/16" ABL
BTM PL OF CROSS BEAM
141'-10 1/2"ABL
131'-9 1/2"ABL
122'-8 1/2"ABL
113'-7 1/2"ABL
104'-6 1/8" FLAT
"01" LEVEL
100'-11" ABL @ CL
100'-3" ABL @ SIDE

FRAME 113
01 LVL & ABOVE
LKG AFT

5'
3'
1'
6"
6'
4'
2'
0
12"
6' 4' 2' 0 12"
5' 3' 1' 6"

BAR SCALE

FRAME 113

NAVSEA 801-6975153
PLATE NO. 17 FR 4 OF 4

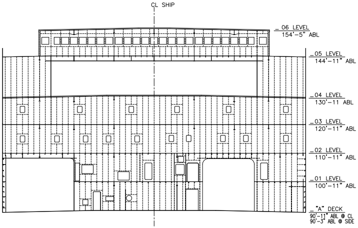
CL SHIP
_06 LEVEL
154'-5" ABL
_05 LEVEL
144'-11" ABL
_04 LEVEL
130'-11 ABL
_03 LEVEL
120'-11" ABL
_02 LEVEL
110'-11" ABL
_01 LEVEL
100'-11" ABL
_"A" DECK
90'-11" ABL @ CL
90'-3" ABL @ SIDE

FRAME 85
ABOVE "A" DECK
LKG AFT

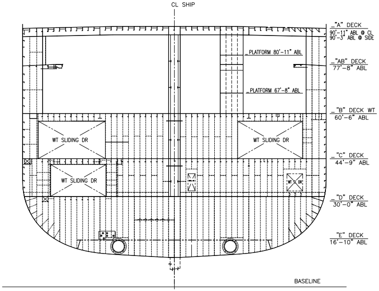
CL SHIP
_"A" DECK
90'-11" ABL @ CL
90'-3" ABL @ SIDE
_PLATFORM 80'-11" ABL
_"AB" DECK
77'-8" ABL
_PLATFORM 67'-8" ABL
_"B" DECK WT
60'-6" ABL
WT SLIDING DR
WT SLIDING DR
WT SLIDING DR
WT SL DR
_"C" DECK
44'-9" ABL
_"D" DECK
30'-0" ABL
"E" DECK
16'-10" ABL
BASELINE

FRAME 99
"A" DK & BELOW
LKG AFT

5'
3'
1'
6"
6'
4'
2'
0
12"
6' 4' 2' 0 12"
5' 3' 1' 6"

BAR SCALE

FRAMES 99 & 113

NAVSEA 801-6975153
PLATE NO. 17 FR 3 OF 4

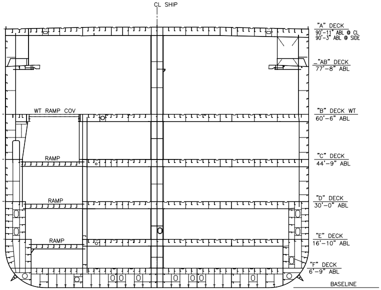
CL SHIP
"A" DECK
90'-11" ABL @ CL
90'-3" ABL @ SIDE
_"AB" DECK
77'-8" ABL
WT RAMP COV
"B" DECK WT
60'-6" ABL
RAMP
"C" DECK
44'-9" ABL
RAMP
"D" DECK
30'-0" ABL
RAMP
"E" DECK
16'-10" ABL
"F" DECK
6'-9" ABL
BASELINE

MIDSHIP SECTION
LKG FWD

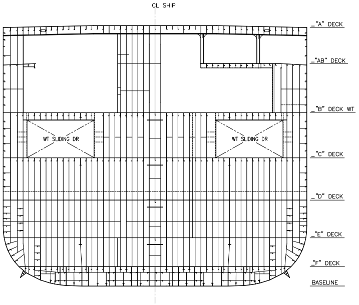
CL SHIP
"A" DECK
"AB" DECK
"B" DECK WT
"C" DECK
"D" DECK
"E" DECK
"F" DECK
BASELINE
WT SLIDING DR
WT SLIDING DR

FRAME 85
"A" DECK & BELOW
LKG AFT

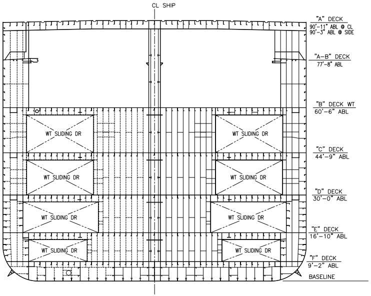
CL SHIP
"A" DECK
90'-11" ABL @ CL
90'-3" ABL @ SIDE
"A-B" DECK
77'-8" ABL
"B" DECK WT
60'-6" ABL
"C" DECK
44'-9" ABL
"D" DECK
30'-0" ABL
"E" DECK
16'-10" ABL
"F" DECK
9'-2" ABL
BASELINE
WT SLIDING DR
WT SLIDING DR
WT SLIDING DR
WT SLIDING DR
WT SLIDING DR
WT SLIDING DR
WT SLIDING DR
WT SLIDING DR

FRAME 71
LKG FWD

5' 3' 1' 6"
6' 4' 2' 0 12"

BAR SCALE

FRAMES 71 & 85

NAVSEA 801-6975153
PLATE NO. 17 FR 2 OF 4

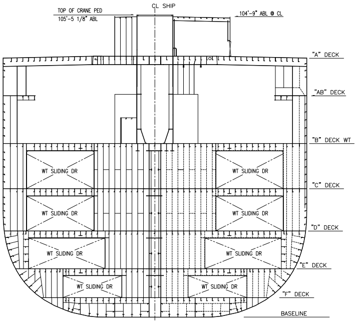
TOP OF CRANE PED
105'-5 1/8" ABL
CL SHIP
104'-9" ABL @ CL
"A" DECK
"AB" DECK
"B" DECK WT
"C" DECK
"D" DECK
"E" DECK
"F" DECK
BASELINE
WT SLIDING DR
WT SLIDING DR
WT SLIDING DR
WT SLIDING DR
WT SLIDING DR
WT SLIDING DR
WT SLIDING DR
WT SLIDING DR

FRAME 50
LKG FWD

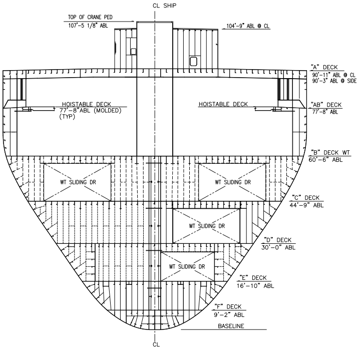
TOP OF CRANE PED
107'-5 1/8" ABL
CL SHIP
104'-9" ABL @ CL
"A" DECK
90'-11" ABL @ CL
90'-3" ABL @ SIDE
HOISTABLE DECK
77'-8"ABL (MOLDED)
(TYP)
HOISTABLE DECK
"AB" DECK
77'-8" ABL
"B" DECK WT
60'-6" ABL
"C" DECK
44'-9" ABL
"D" DECK
30'-0" ABL
"E" DECK
16'-10" ABL
"F" DECK
9'-2" ABL
BASELINE
CL
WT SLIDING DR
WT SLIDING DR
WT SLIDING DR
WT SLIDING DR

FRAME 33
LKG FWD

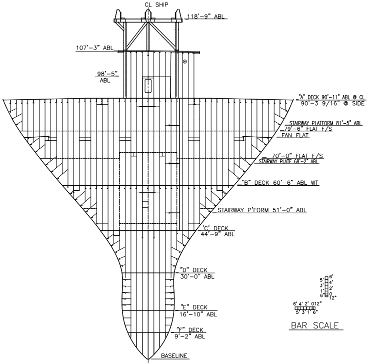
CL SHIP
118'-9" ABL
107'-3" ABL
98'-5"
ABL
"A" DECK 90'-11" ABL @ CL
90'-3 9/16" @ SIDE
STAIRWAY PLATFORM 81'-5" ABL
79'-6" FLAT F/S
FAN FLAT
70'-0" FLAT F/S
STAIRWAY PLATF 68'-2" ABL
"B" DECK 60'-6" ABL WT
STAIRWAY P'FORM 51'-0" ABL
'C' DECK
44'-9" ABL
"D" DECK
30'-0" ABL
"E" DECK
16'-10" ABL
"F" DECK
9'-2" ABL
BASELINE

CL SHIP
FRAME 20
LKG FWD

5' 3' 1' 6"
6' 4' 2' 0 12"

BAR SCALE

FRAMES 20, 33, 50 & MIDSHIP

NAVSEA 801-6975153
PLATE NO. 17 FR 1 OF 4

CAGE	CDMSC DWG NO	SH	REV
94421	801-6975153	9	A

REVISIONS

REV	SH	ZN	DESCRIPTION

REVISIONS

REV	SH	ZN	DESCRIPTION
A	9	5-D	1. PLATE NO 17, FR 1- REVISED BOOM REST STRUCT FRAME 20 PER DEV. ITEM 1 PER DEV. BY: MP 2/18/98 APVD: WGS 3/6/98

DRAWING DISTRIBUTION

REV	ISSUE TYPE	DATE OF ISSUE
–	F	7/15/97
A	F	3/9/98

REFERENCES

REV	NO	TITLE	DRAWING NO
	19	C & A – 03 LEVEL & ABOVE	16-01-18 801-6975201
	18	C & A – 01 LEVEL & 02 LEVEL	16-01-17 801-6975200
	17	C & A – "A" DECK AFT FR 71	16-01-16 801-6975199
	16	C & A – "A" DECK FWD FR 71	16-01-15 801-6975198
	15	C & A – "AB" DECK AFT FR 71	16-01-14 801-6975197
	14	C & A – "AB" DECK FWD FR 71	16-01-13 801-6975196
	13	C & A – "B" DECK AFT FR 71	16-01-12 801-6975195
	12	C & A – "B" DECK FWD FR 71	16-01-11 801-6975194
	11	C & A – "C" DECK AFT FR 71	16-01-10 801-6975193
	10	C & A – "C" DECK FWD FR 71	16-01-09 801-6975192
	9	C & A – "D" DECK AFT FR 71	16-01-08 801-6975191
	8	C & A – "D" DECK FWD FR 71	16-01-07 801-6975190
	7	C & A – "E" DECK AFT FR 71	16-01-06 801-6975189
	6	C & A – "E" DECK FWD FR 71	16-01-05 801-6975188
	5	C & A – "F" DECK AFT FR 71	16-01-04 801-6975187
	4	C & A – "F" DECK FWD FR 71	16-01-03 801-6975186
	3	C & A – INNERBOTTOM AFT FR 71	16-01-02 801-6975185
	2	C & A – INNERBOTTOM FWD FR 71	16-01-01 801-6975184
	1	SPECIFICATIONS FOR BUILDING STRATEGIC SEALIFT CSP/S-24	

RESERVATIONS

NO	DESCRIPTION

UNIT:

CDRL: B031-2

DISTRIBUTION STATEMENT: APPROVED FOR PUBLIC RELEASE, DISTRIBUTION IS UNLIMITED.

THIS DWG INCORPORATES THE FOLLOWING CHANGE ORDERS

HMR	HMR	HMR	FMR	FMR	FMR
001			024		
			038		
			067		
			153		
			168		

AVONDALE HULL NO	VESSEL	AVONDALE HULL NO	VESSEL
2373	T-AKR 300		

Avondale Shipyards Division

P O BOX 50280
NEW ORLEANS
LA 70150-0280
CAGE 1CC97

AVONDALE JOB NO **C3 - 222**

COMMANDER MILITARY SEALIFT COMMAND
WASHINGTON, DC 20398-5100

CONTRACT NUMBER N00024-93-C-2205

DRAWN	DEF/MP/JD	6-27-97
CHECKED	LWS	6-27-97
APVD	DWL	7-14-97
APVD	BJG	7-14-97

T-AKR 300 STRATEGIC SEALIFT SHIP

BOOKLET OF GEN PLANS
FRAMES 20, 33, 50, 71
85, 99, 113 & MIDSHIP

(T-AKR 300 ONLY)

SIZE H

AVONDALE DWG NO C3-222 01-03-07 REV A

CAGE 94421 DWG NO COMSC 801-6975153

SCALE 3/32" = 1'-0"

SH NO 9 OF 9

CAGE 94421 COMSC DWG NO 801-6975153 AVONDALE DWG NO C3-222 01-03-07 (SH 9 OF 9) REV A

CAGE 94421 COMSC DWG NO 801-6975153 AVONDALE DWG NO C3-222 01-03-07 (SH 9 OF 9) REV A

CAGE 94421 COMSC DWG NO 801-6975153 AVONDALE DWG NO C3-222 01-03-07 (SH 9 OF 9) REV A